




FRONT ELEVATION

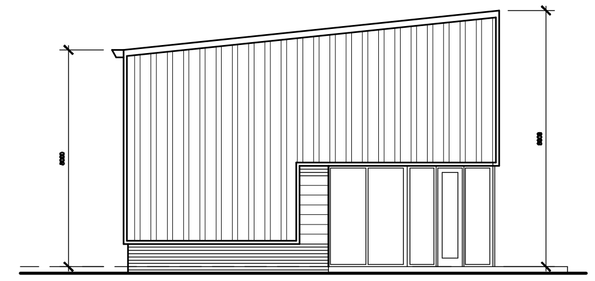


SIDE ELEVATION

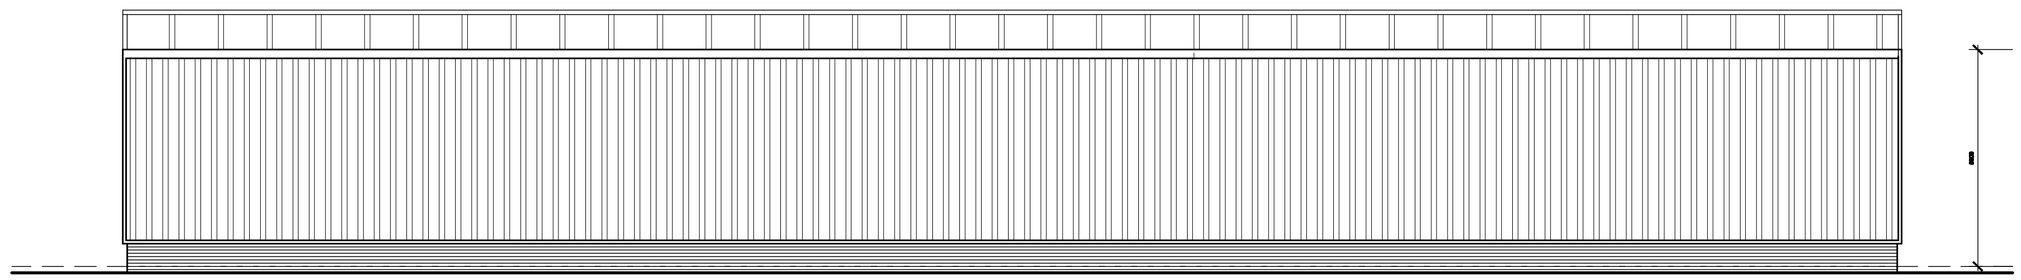

REAR ELEVATION

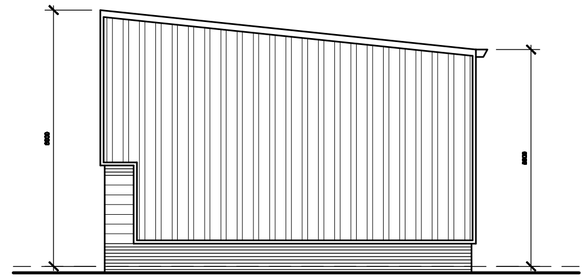

SIDE ELEVATION

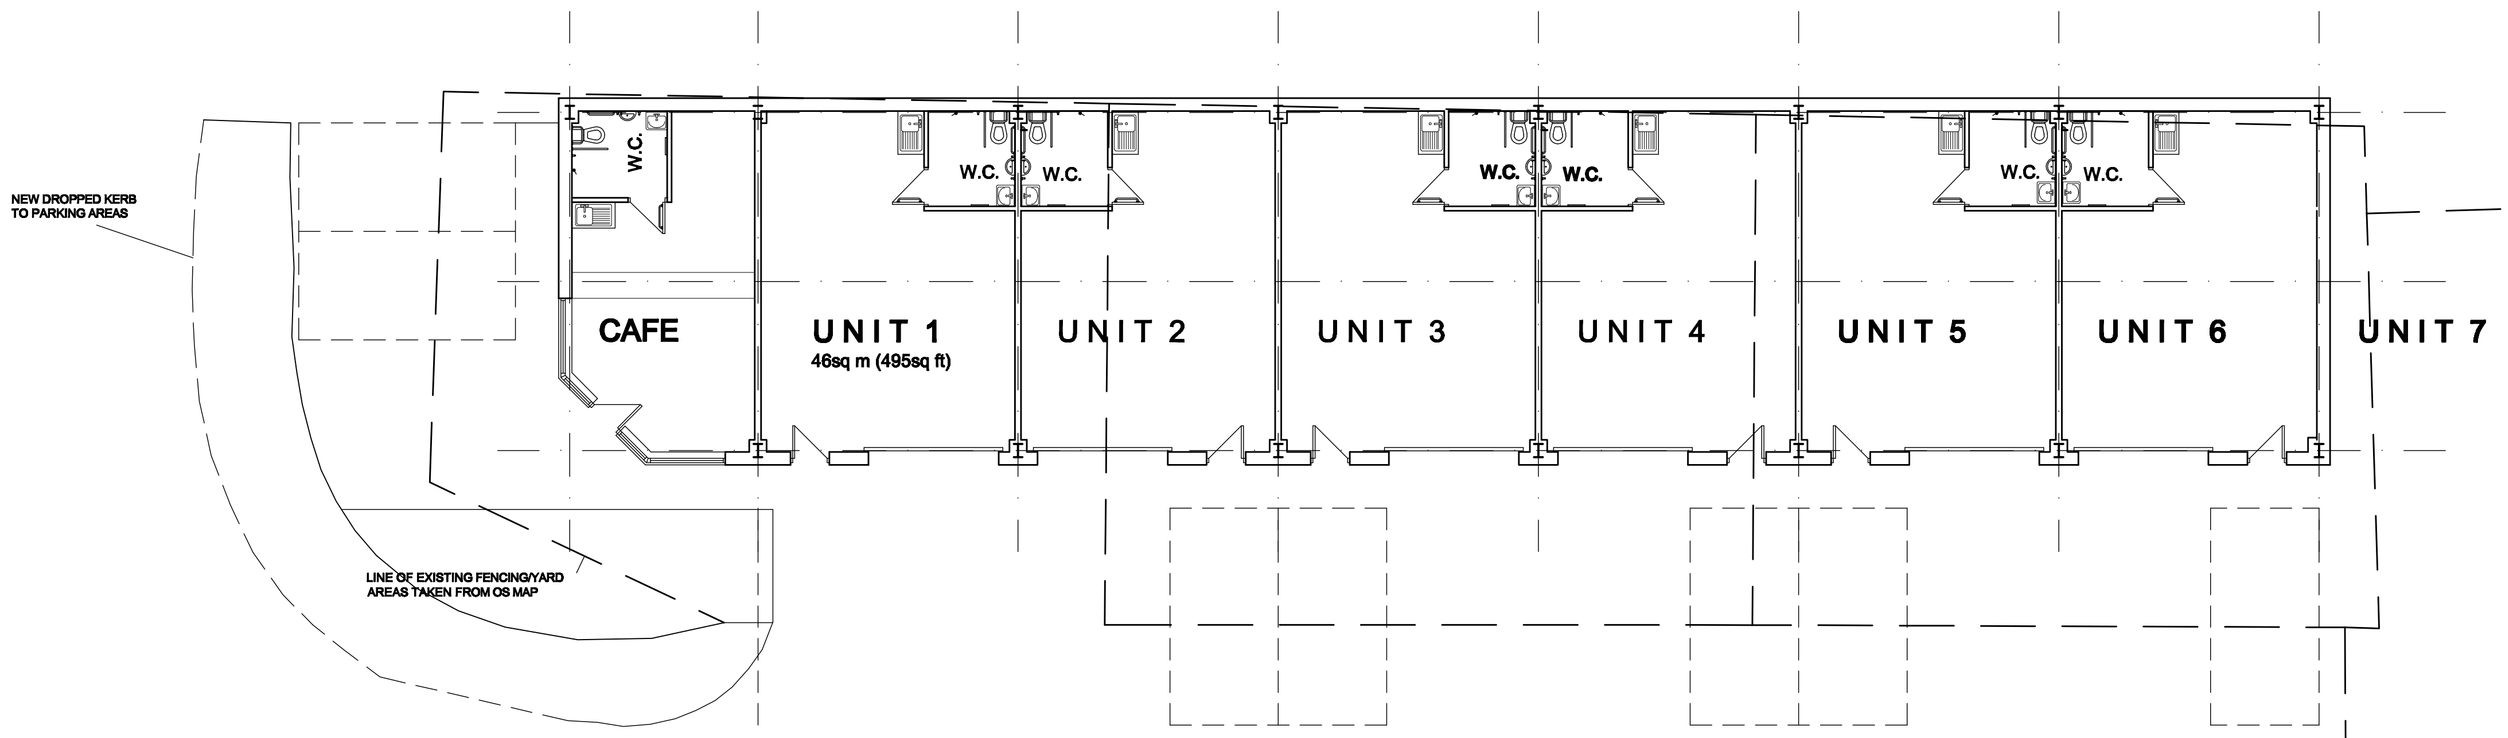

PLAN

BUILDING B

White Agus Partnership
128B, NEW ROAD,
STAINCROSS,
BARNSLEY.
S75 6PP
PHONE/FAX. 01226 208482
E mail: agus@btinternet.com
CHARTERED SURVEYORS AND BUILDING DESIGN CONSULTANTS

Project. ALDHAM INDUSTRIAL ESTATE BARNSLEY ROAD, WOMBWELL BARNSLEY	Client. VERNON HOLDINGS LTD
Drawing Title. BUILDING B PLANS & ELEVATIONS	Date. AUGUST 2010
	Scale. 1:100 @ A1
	Ref. 10–035
	Dwg. No. 04
	Rev. D

Date	Suffix	Description
16–08–10	A	REVISED TO CLIENTS REQUIREMENTS
19–08–10	B	BUILDING RENAMED
20–08–10	C	LAYOUT REVISED
08–09–10	D	UNIT RENAMED TO P.O. REQUIREMENTS