

4No.existing condenser units to be removed and replaced with 3No. new external condenser units mounted on to existing plant deck - refer to existing photo.


3No. satellite dishes to be mounted on galvanised steel poles and fixed on KK brackets to existing brickwork wall - refer to rear elevation.

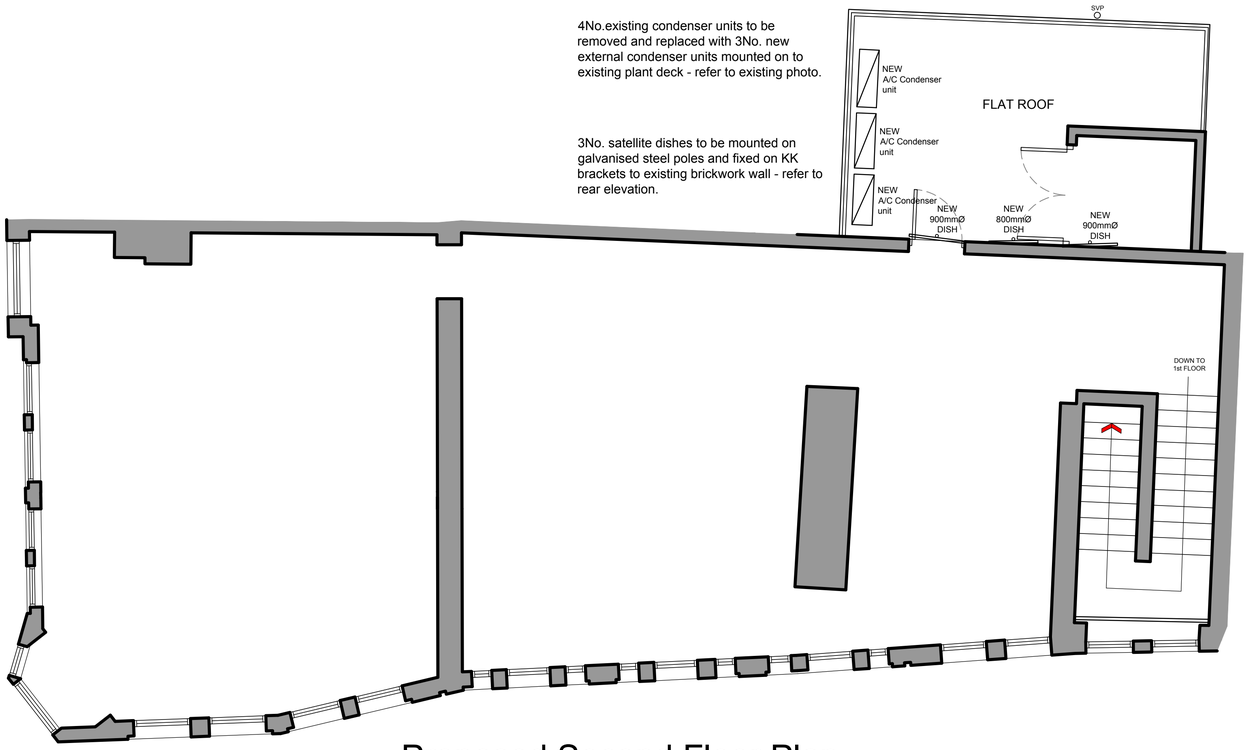


Proposed Second Floor Plan
scale 1:50 @ A1

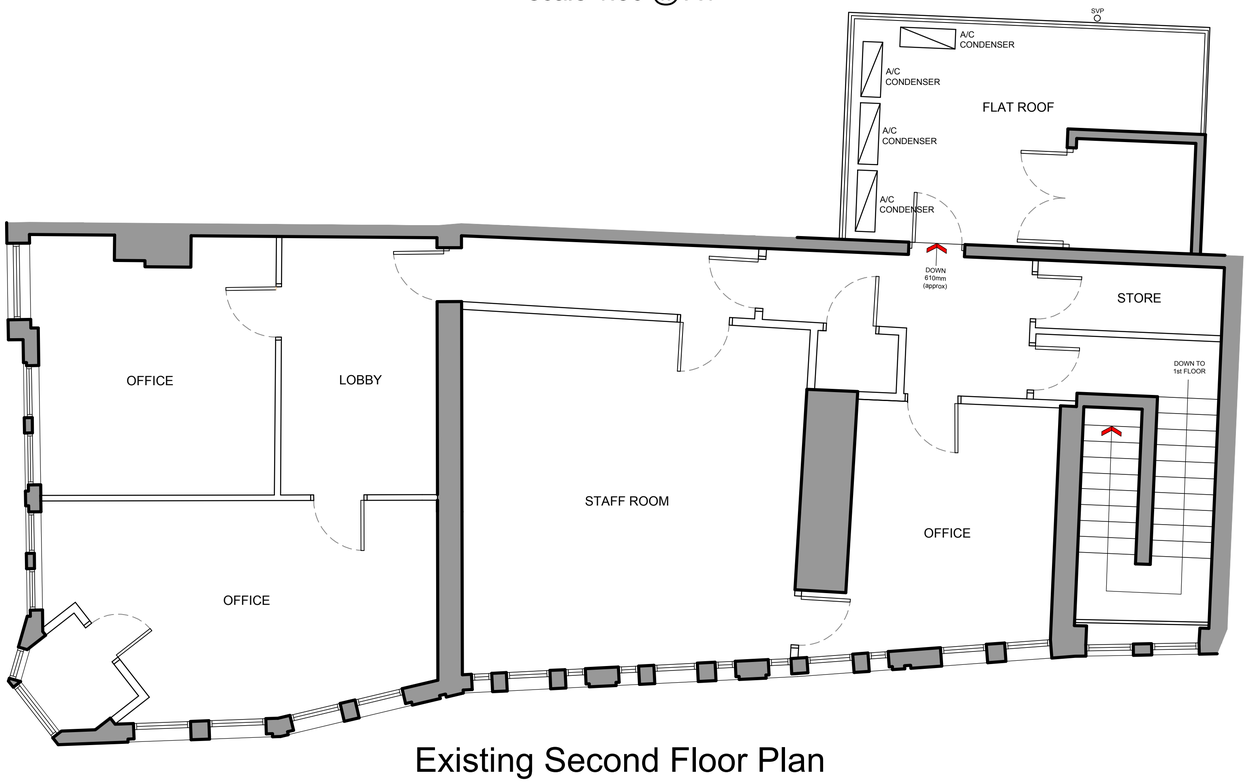

Existing Second Floor Plan
scale 1:50 @ A1

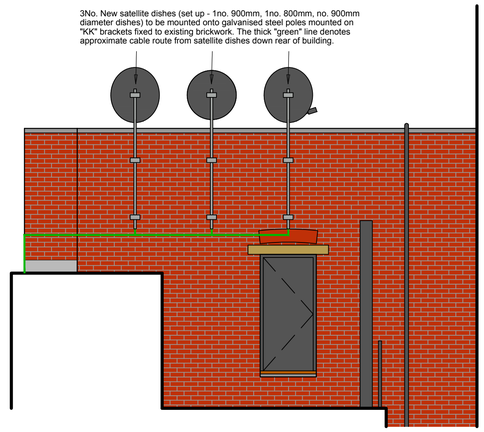

Proposed Rear Elevation
scale 1:50 @ A1

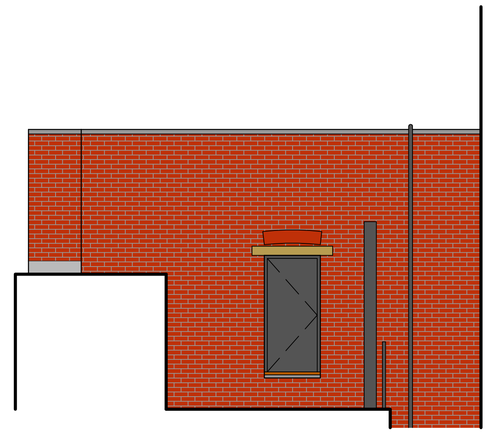

Existing Rear Elevation
scale 1:50 @ A1



Photo showing existing condenser units

0m 1m 2m 

© copyright 2016
This drawing and the copyrights and patents therein are the designer's property and may not be used or reproduced - only under contract.

ALL DIMENSIONS TO BE CHECKED ON SITE.

DO NOT SCALE FROM THIS DRAWING EXCEPT FOR THE PURPOSES OF LOCAL AUTHORITY PLANNING

rev	date	description

Frank Belshaw
Building Surveyors Limited
wheatley springs barn, wheatley lane road,
barrowford, nelson, lancashire, BB9 6QS.
tel no. (01282) 699668. fax no. (01282) 602447.
e-mail - frank@fbelshaw.co.uk

PADDY POWER.

FOR PLANNING APPROVAL

unit address
BARNSLEY
30 MARKET HILL / 2 ELDON STREET
BARNSLEY
S70 2QE

drawing title
PLANNING DRAWING
PROPOSED SATELLITE & A/C CONDENSER LOCATIONS

drawn by	checked	date
CAM	----	13th September 2016

scale
AS INDICATED @ A1

drawing no.	revision
2016/89/07	----