
iDprojects


FLOOR PLANS AS EXISTING & AS PROPOSED

PROPOSED HOUSE EXTENSION
25 VIEWLANDS, SILKSTONE COMMON,
BARNSLEY, S75 4QP
DWG No. 473–A03 rev––
SCALE 1:100@A3 NOVEMBER 2020


REV DATE ITEM AUTH

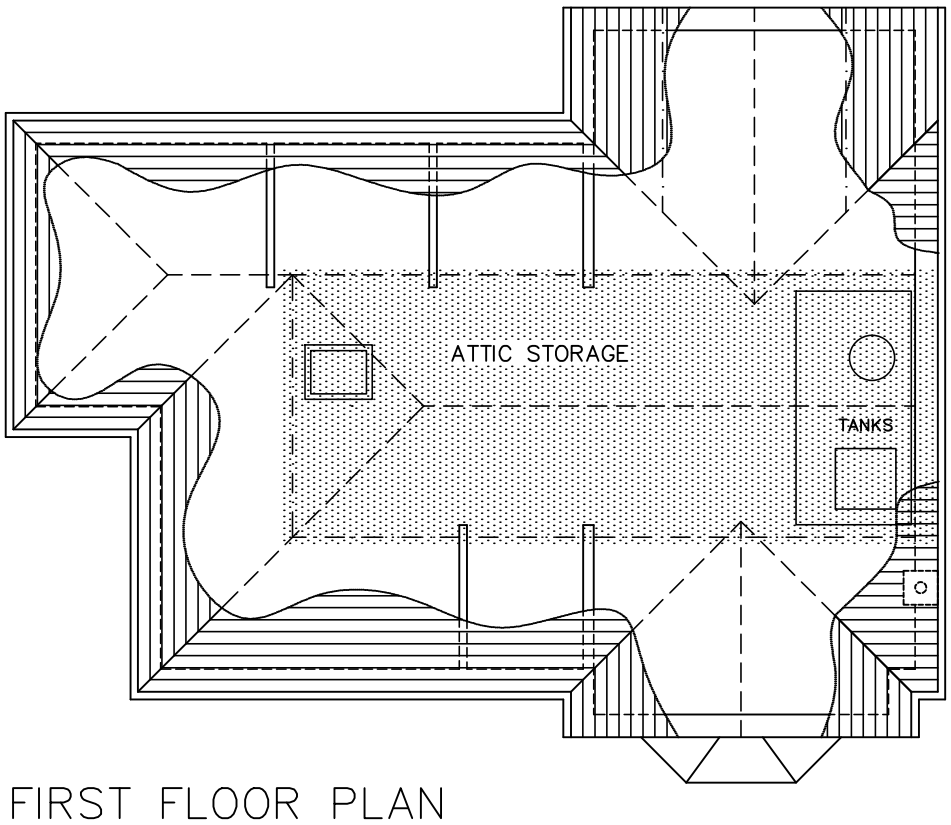


FIRST FLOOR PLAN
AS EXISTING

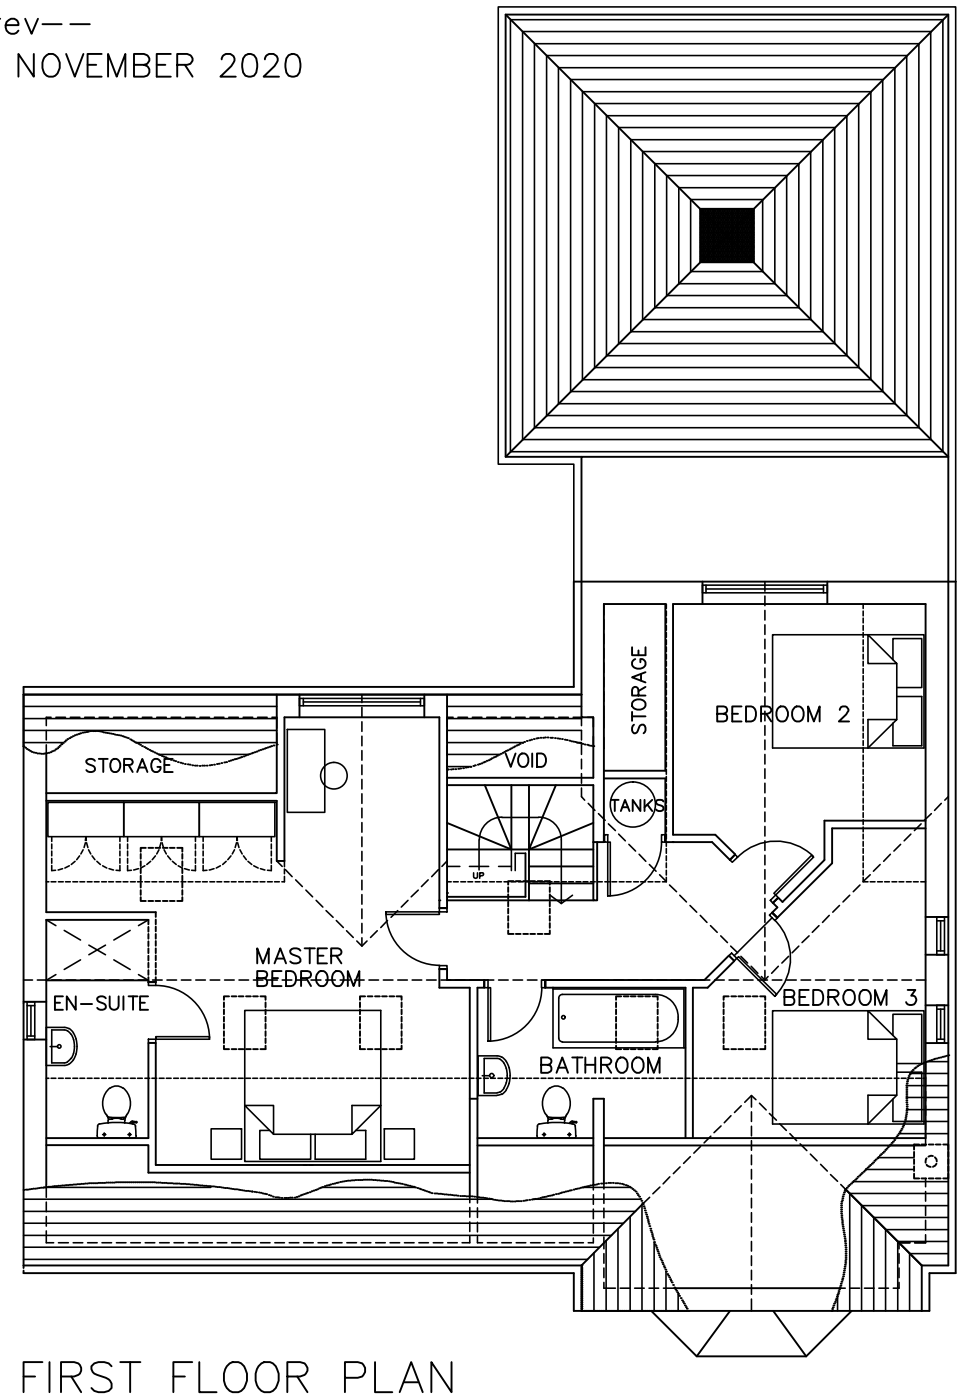

FIRST FLOOR PLAN
AS PROPOSED

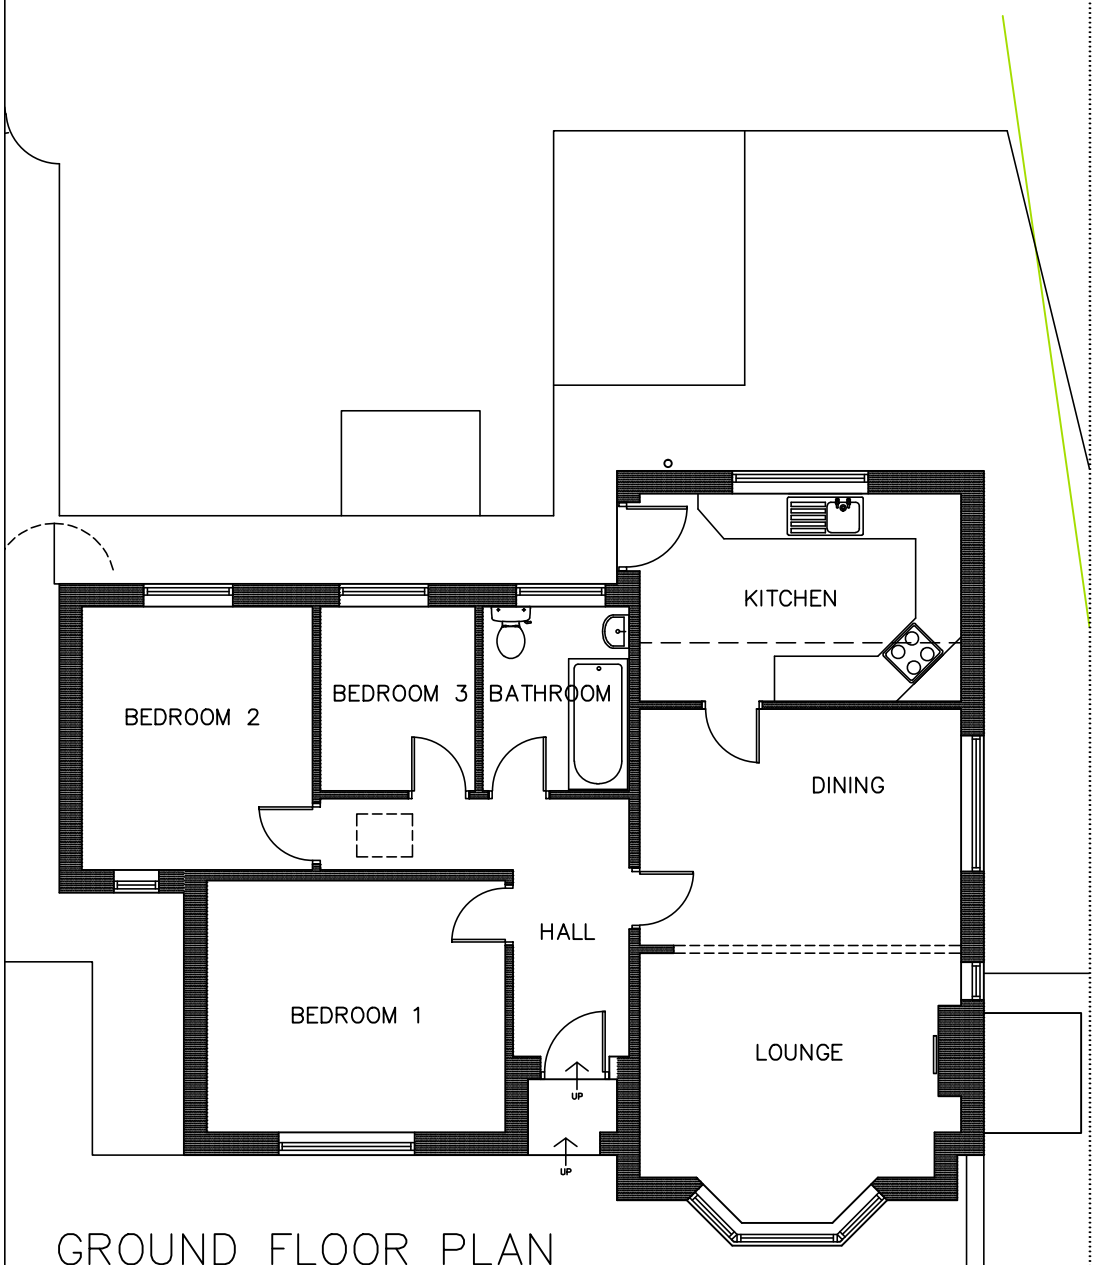

GROUND FLOOR PLAN
AS EXISTING

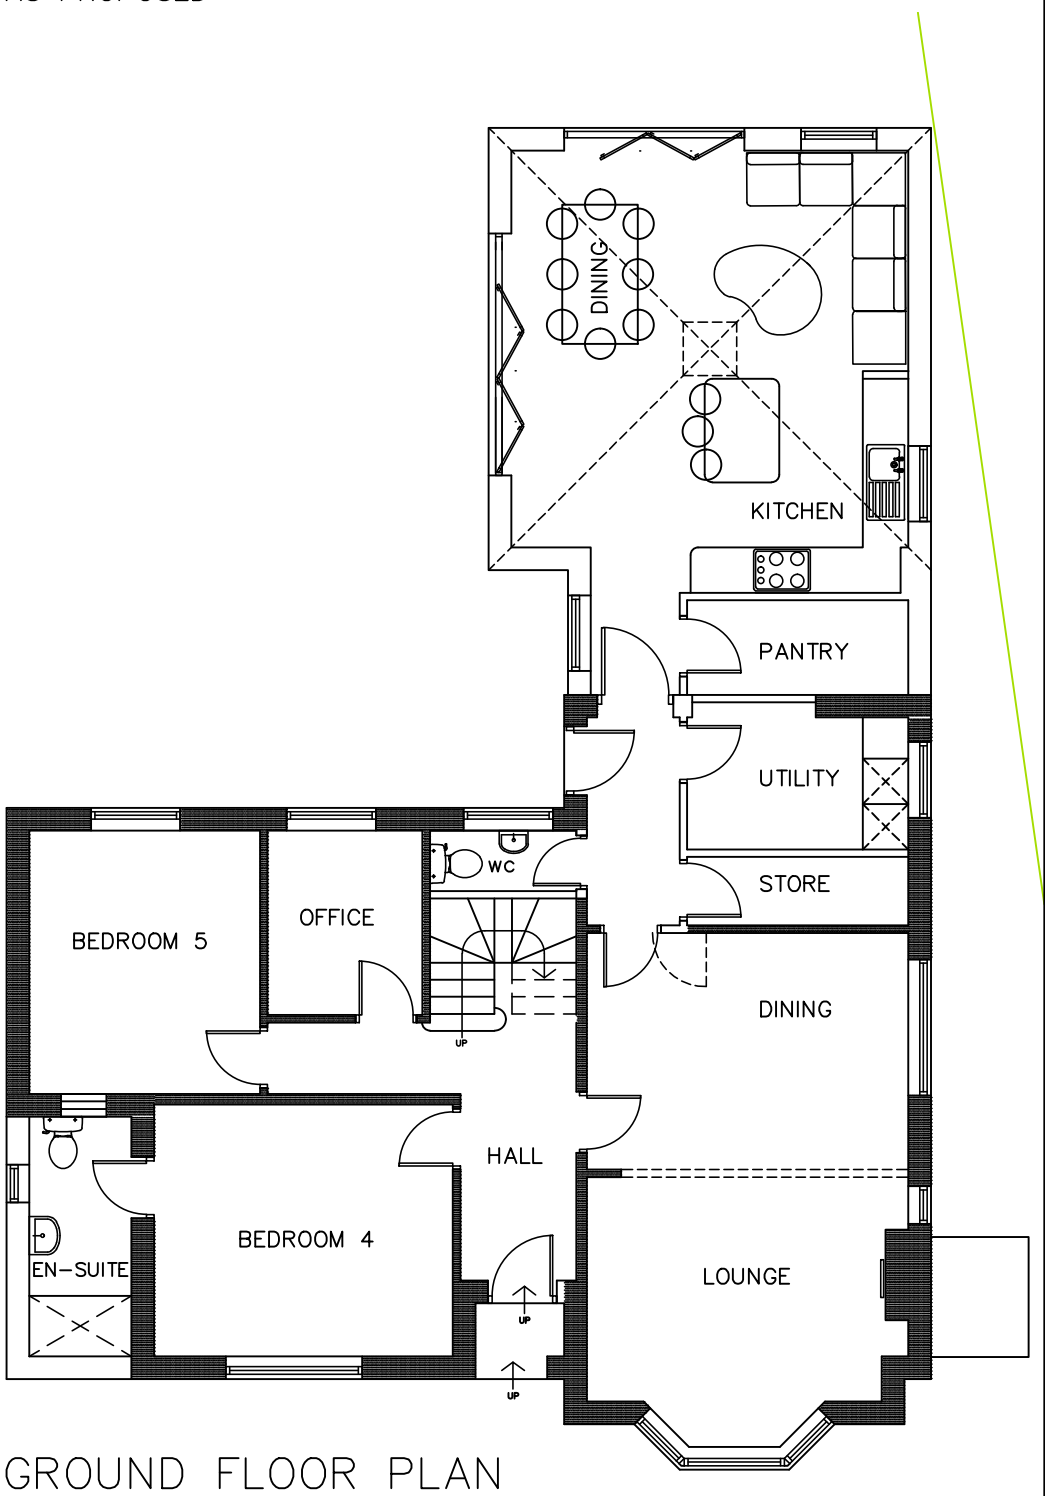

GROUND FLOOR PLAN
AS PROPOSED