




FRONT ELEVATION
AS PROPOSED

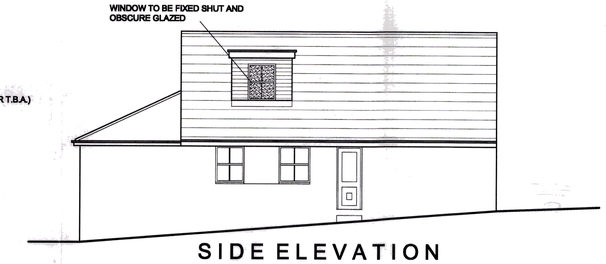

SIDE ELEVATION
AS PROPOSED

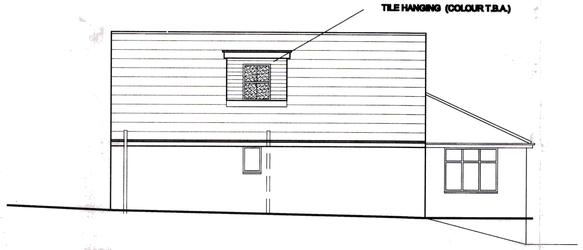

SIDE ELEVATION
AS PROPOSED

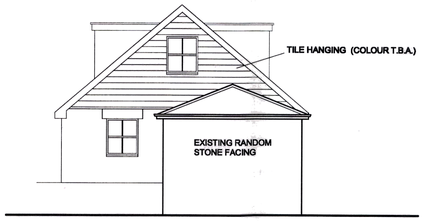


REAR ELEVATION
AS PROPOSED




FRONT ELEVATION
AS EXISTING




SIDE ELEVATION
AS EXISTING

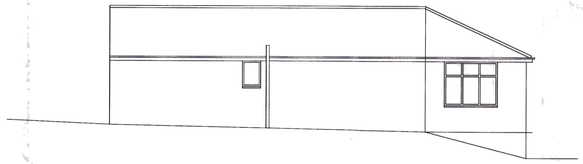


SIDE ELEVATION
AS EXISTING

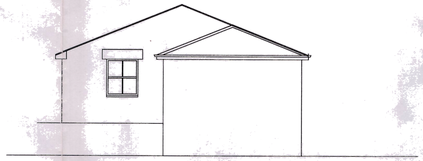


REAR ELEVATION
AS EXISTING

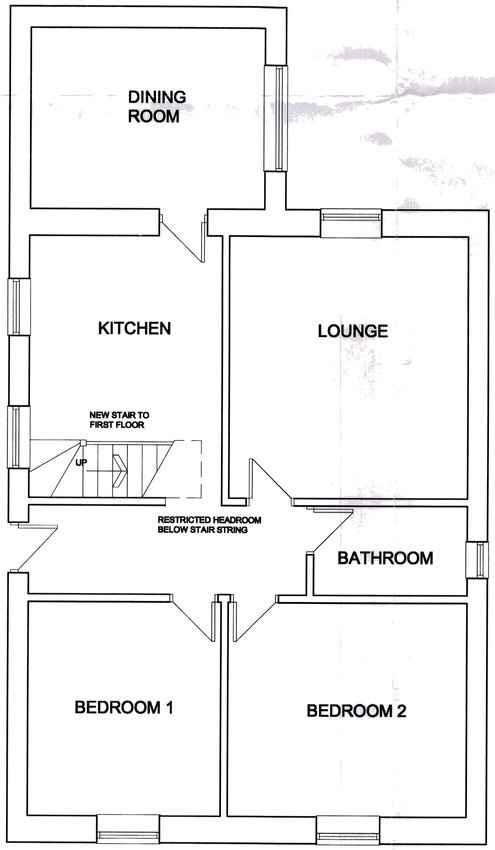


GROUND FLOOR PLAN
AS PROPOSED

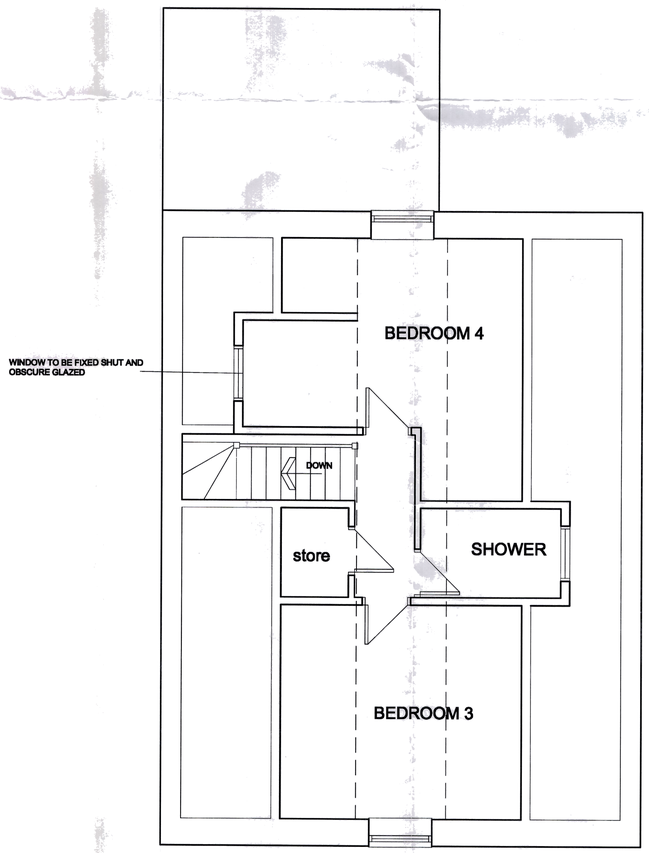

FIRST FLOOR PLAN
AS PROPOSED

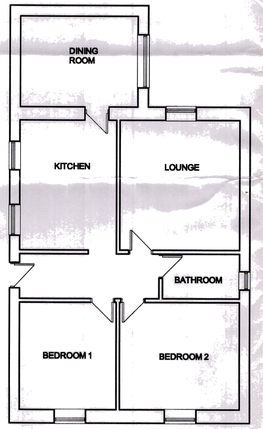

GROUND FLOOR PLAN
AS EXISTING

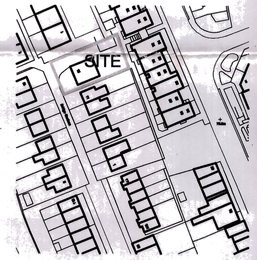

LOCATION PLAN
scale 1:1250

AMENDED PLAN 8/6/10

White Agus Partnership
129B, NEW ROAD, STAINCROSS, BARNSLEY, S75 6PP
PHONE/FAX. 01226 206482
E mail: agus@btinternet.com
CHARTERED SURVEYORS AND BUILDING DESIGN CONSULTANTS

Project.
PROPOSED ALTERATIONS
15 BRIDGE GARDENS
BARNSLEY

Client.
MR M. WOMERSLEY

Drawing Title.
PLANS AND ELEVATIONS

Date. SEPT 2009
Scale. 1:50 & 1:100 @ A1
Ref. 09-053
Dwg. No. 01
Rev. B

Date	Suffix	Description	Date	Suffix	Description
03-06-10	A	REVISED FOLLOWING DISCUSSION WITH P.O.			
08-06-10	B	REVISED TO P.O. REQUIREMENTS			