
HEALTH CARE DESIGN

Health Care Design Ltd
33 Low Road
Keswick Village
Norwich
NR4 6TZ

☎ 01603 455200
Fax 01603 454343
e-mail hcd@btconnect

1:100 Scale

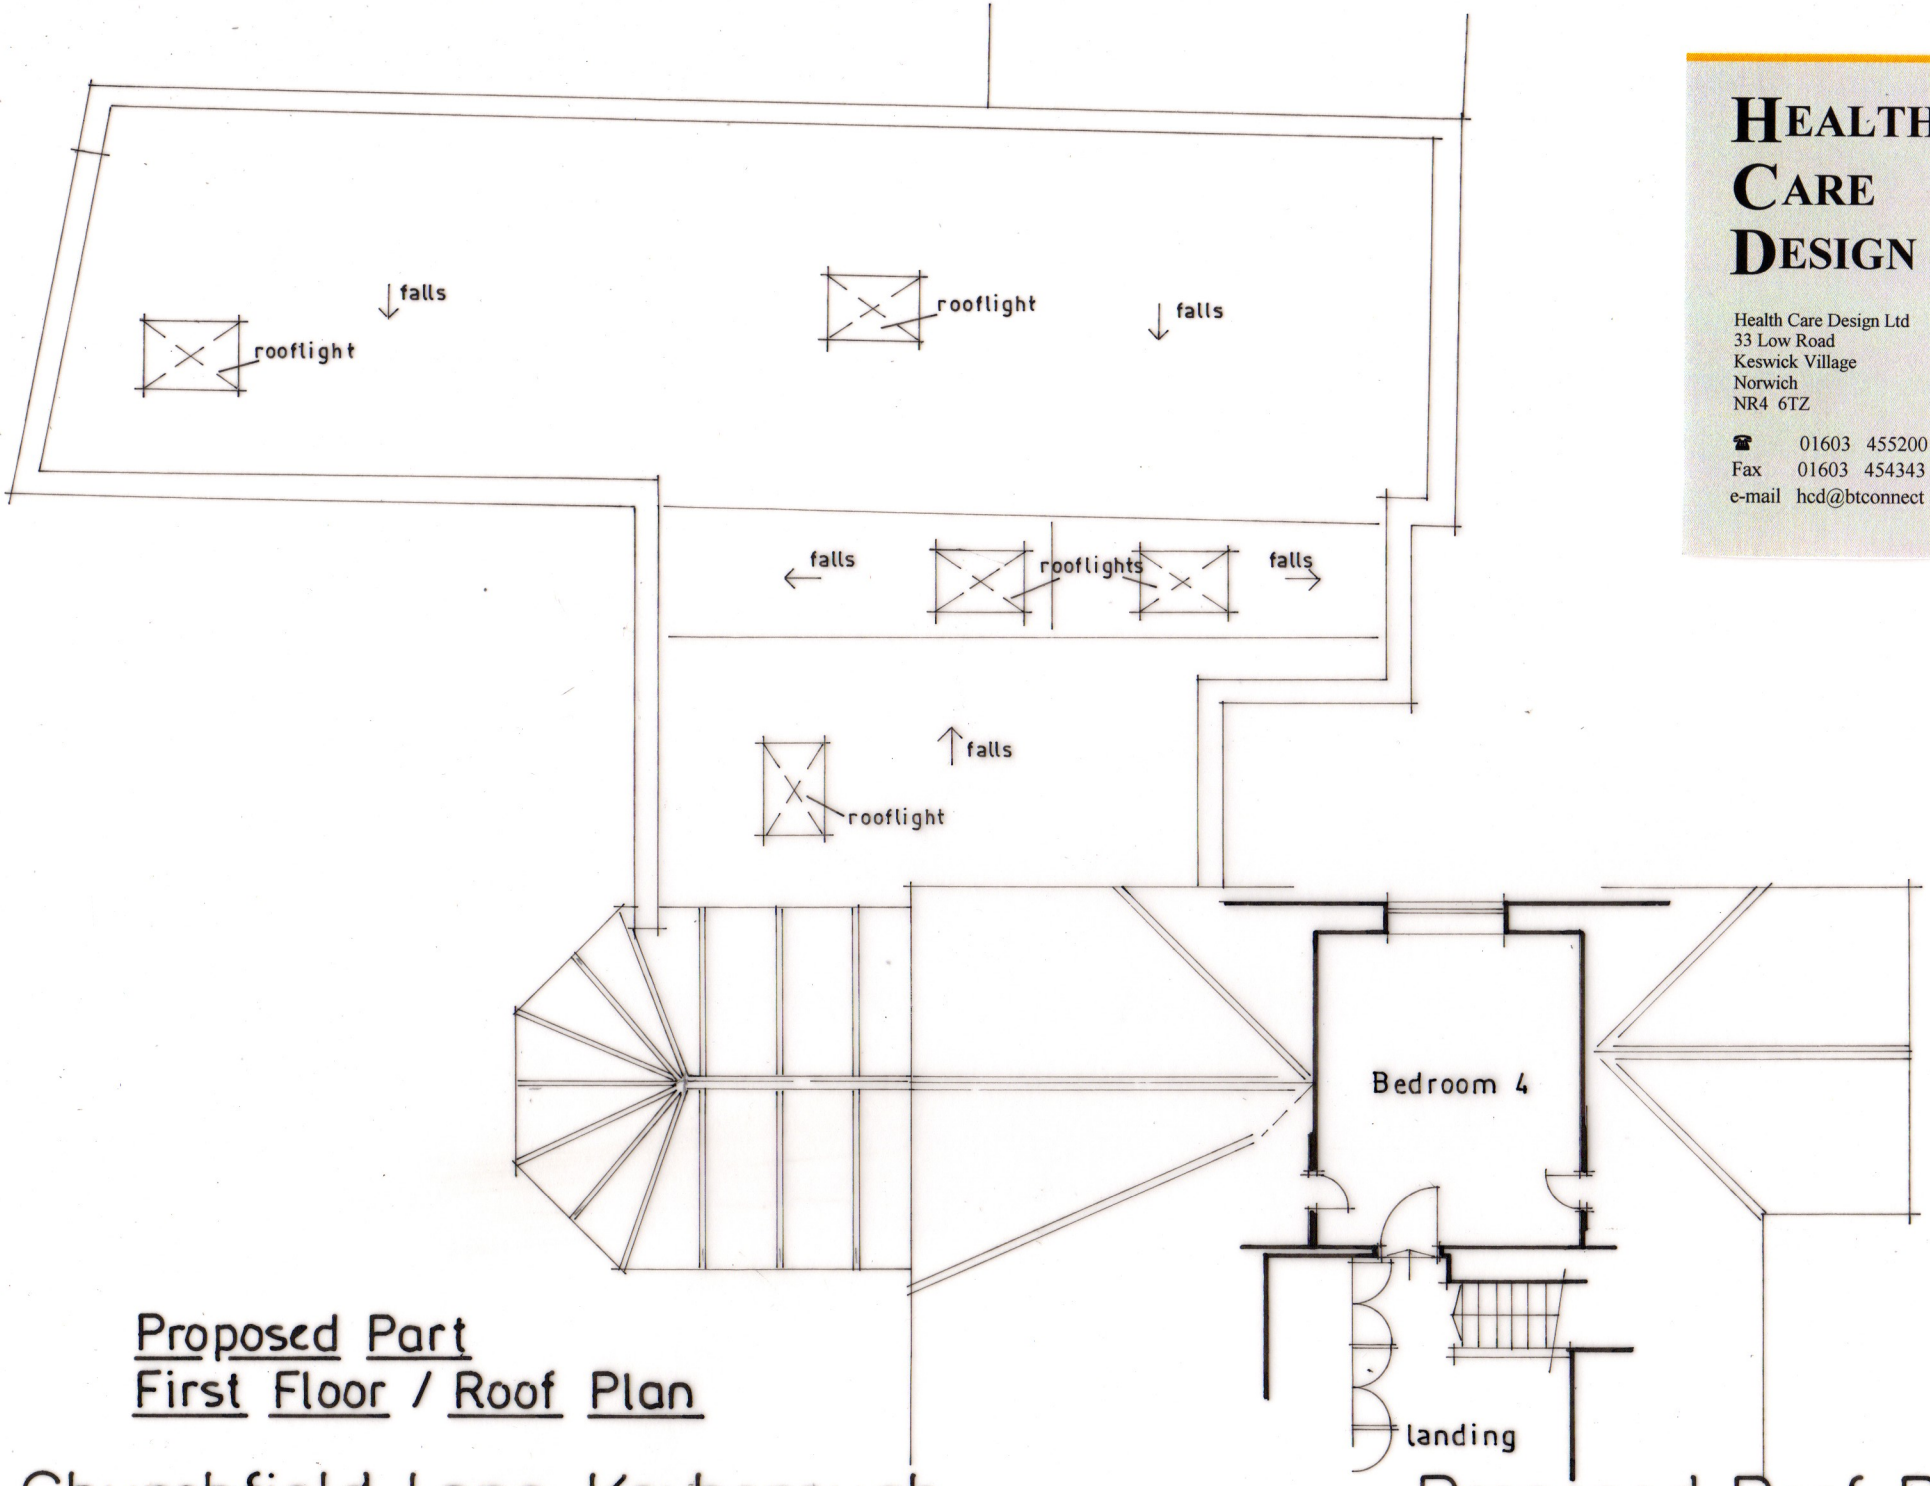

Dwg no. 732/28

Proposed Part
First Floor / Roof Plan

139, Churchfield Lane, Kexborough

Proposed Roof Plan