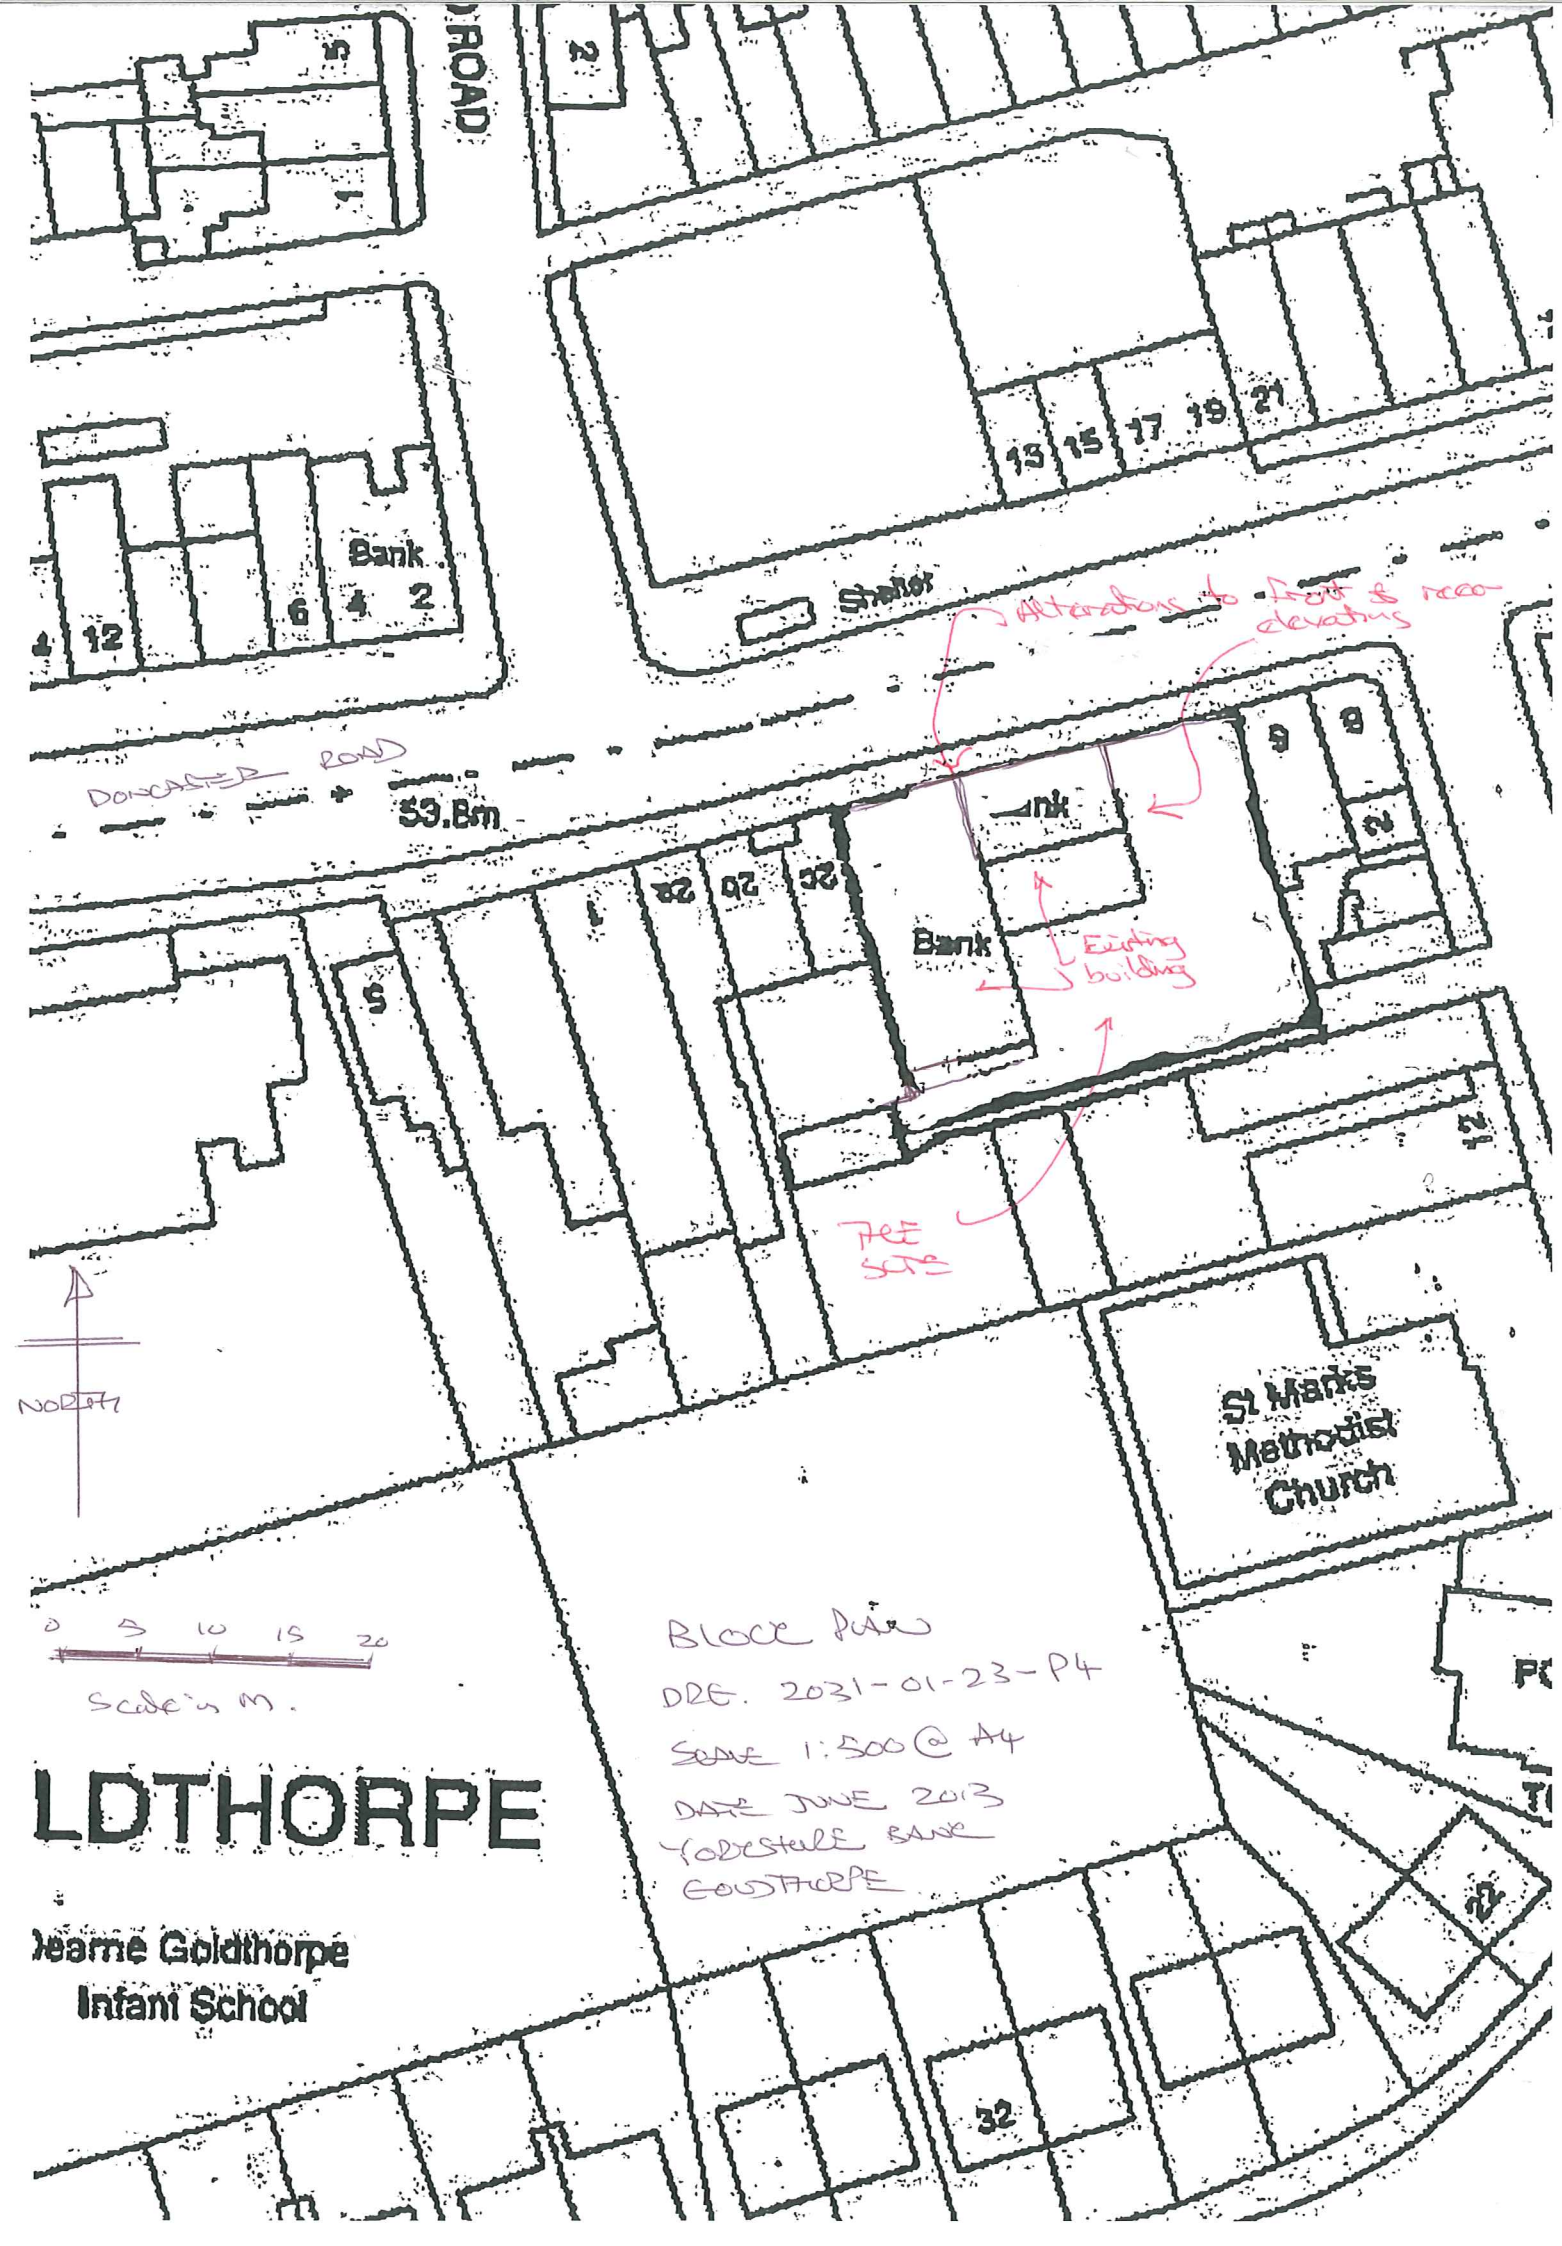

Alterations to front & rear elevations
Existing building
Bank
Shelter
DONCASTER ROAD
53.8m
St Marks Methodist Church
NORTH
0 5 10 15 20
Scale in M.
BLOCK PLAN
DRG. 2031-01-23-P4
SCALE 1:500 @ A4
DATE JUNE 2013
YORKSHIRE BANK
GOOLTHORPE
LDTHORPE
Jeame Goldthorpe
Infant School