


Drawing No.	Rev No.
MBJ001 -004	

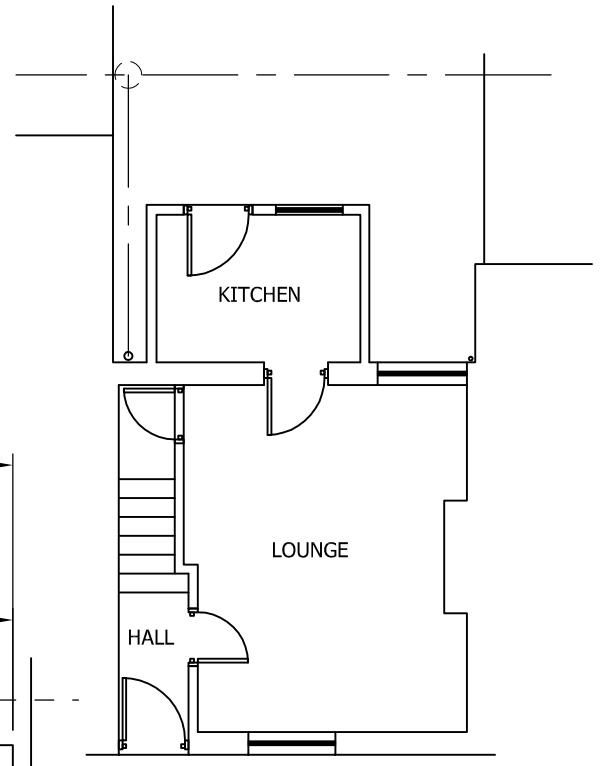

EXISTING GROUND FLOOR PLAN
SCALE 1:100 AT A3

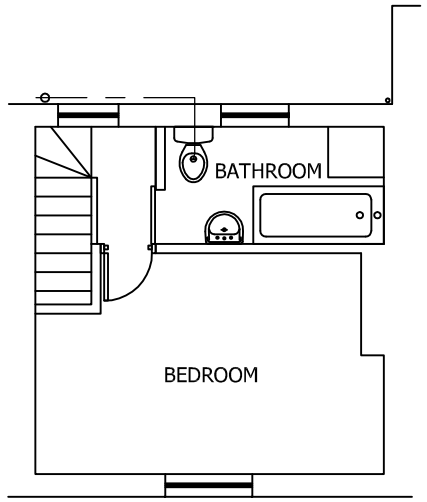


EXISTING FIRST FLOOR PLAN
SCALE 1:100 AT A3

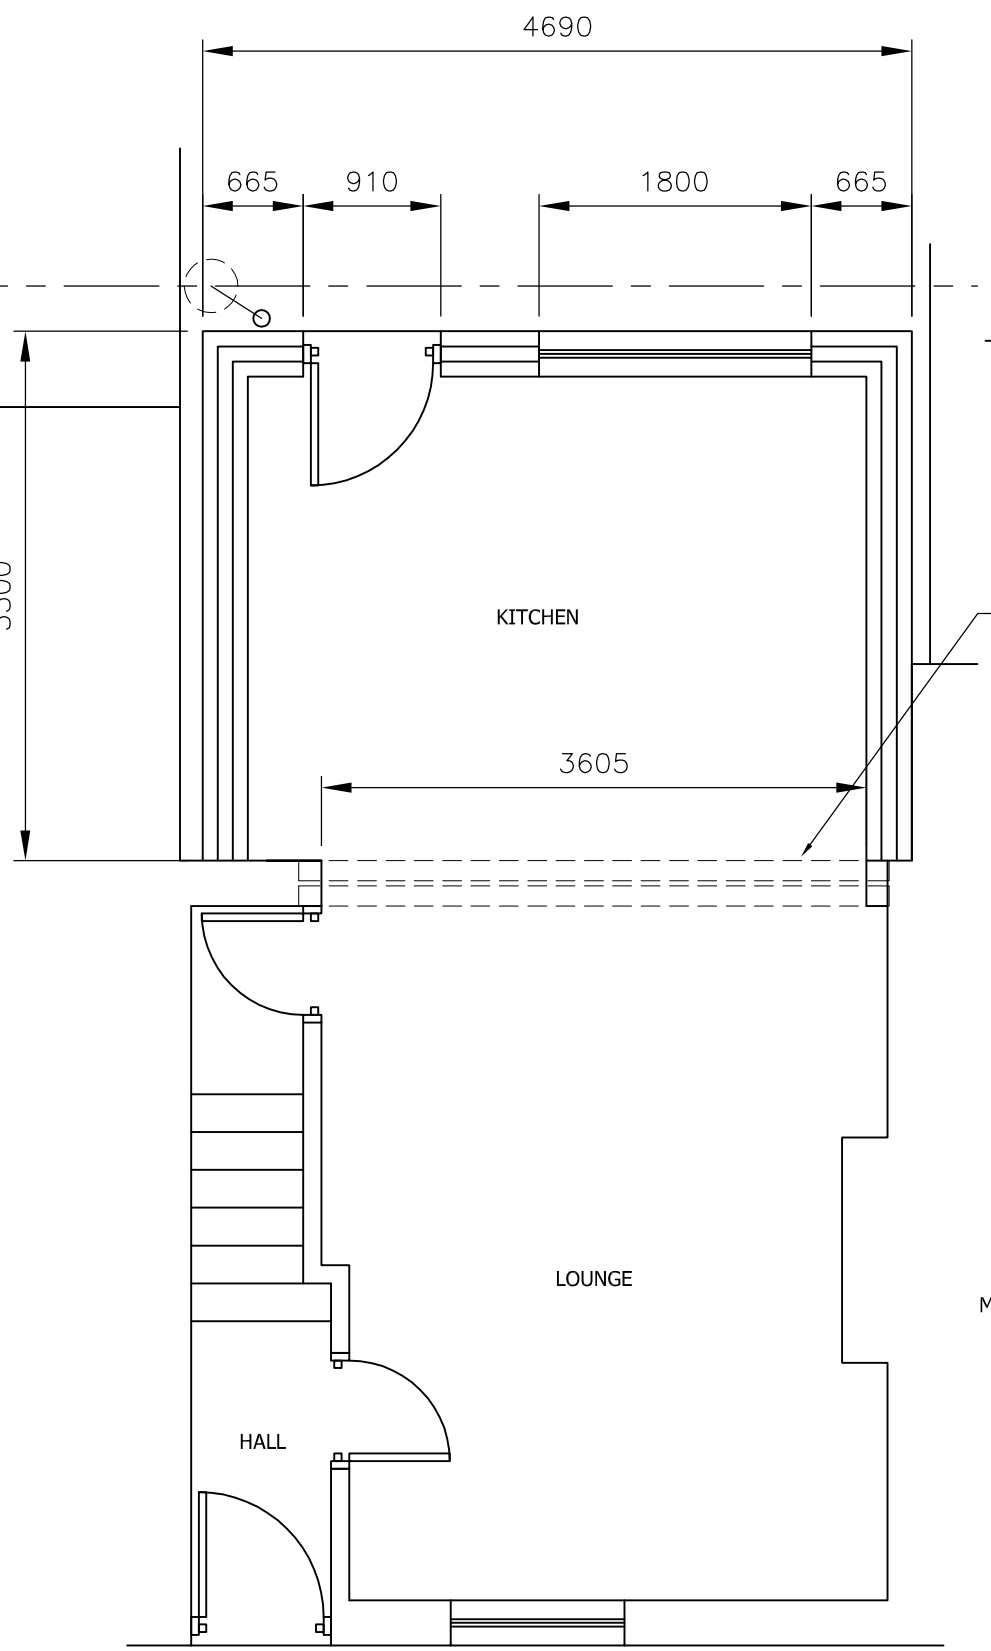

PROPOSED GROUND FLOOR PLAN
SCALE 1:50 AT A3

BATHROOM TO BE FITTED WITH AUTOMATIC MECHANICAL EXTRACTION FAN RATED AT 15L/SEC WITH 20 MINUTE OVERUN.

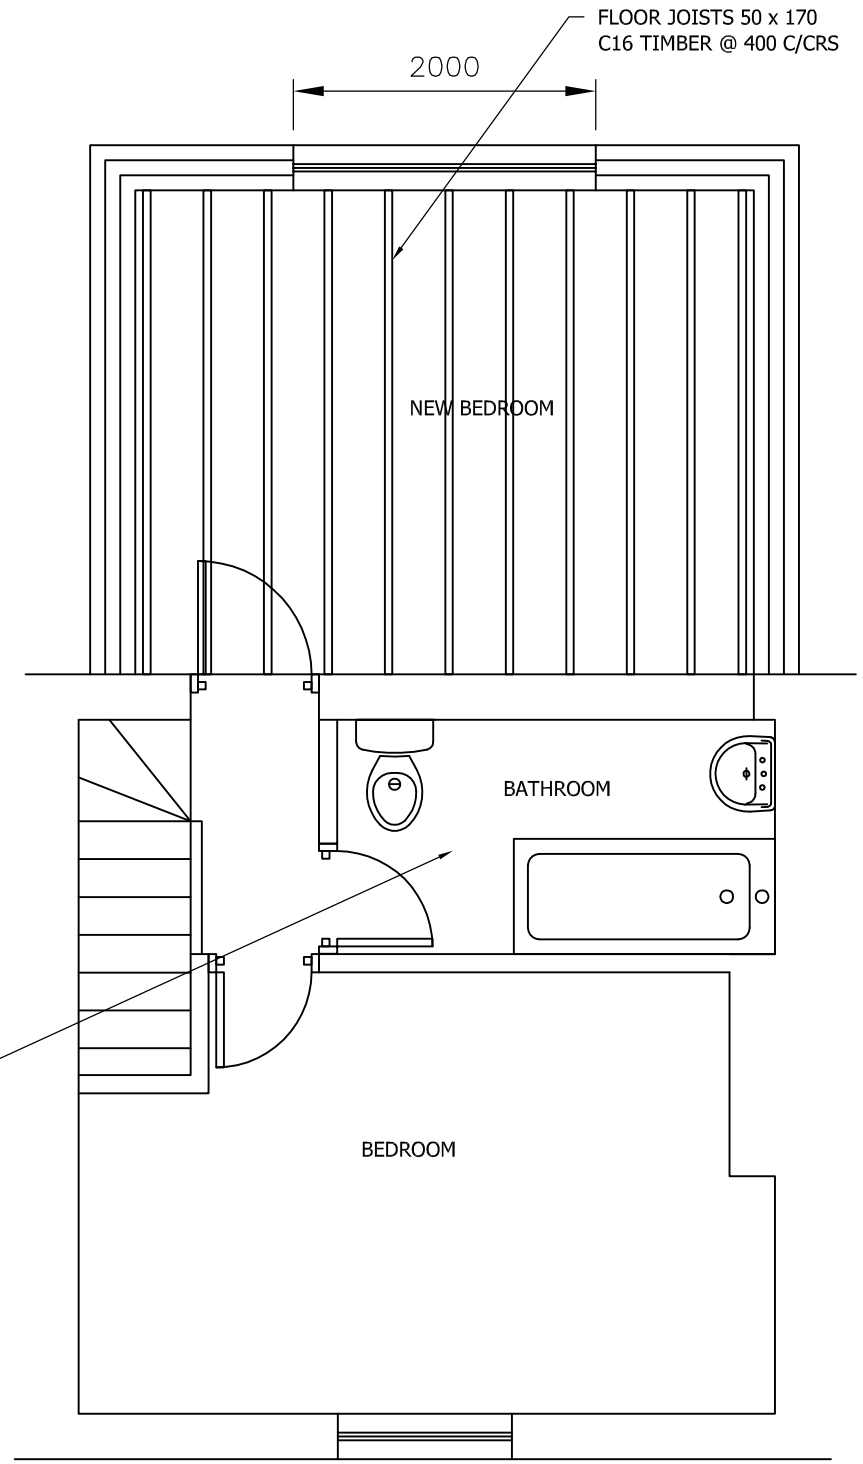

PROPOSED FIRST FLOOR PLAN
SCALE 1:50 AT A3

DO NOT SCALE: Contractor to check all dimensions and report any omissions or errors

NOTES

Rev	Description	By	Chk	App	Date

JRB DESIGNS Ltd
1 Saville Road
Cudworth
Barnsley
S72 8LT
Tel: 01226 383542
Fax: 01226 380078
Mob: 07970 541192
Email: john@jrbdesigns.co.uk

This drawing is copyright. © jrbdesigns Ltd.

Client
MRS A BONSON JOHNSON

Drawing Title
PROPOSED PLANS

Address
89 DEARNE HALL ROAD
LOW BARUGH
BARNSLEY
S75 1LX

Project Title:
PROPOSED TWO STOREY REAR EXTENSION

Purpose of Issue:
PLANNING

Drawing Status
FIRST ISSUE

Scale at A3	Drawn By	Date	
AS SHOWN	JRB	13/12/2010	
Checked By	Date	Approved By	Date
ABJ	13/12/2010	ABJ	13/12/2010
Project No.	Drawing No.		Revision
MBJ001	004		-

APPROVAL [X] INFORMATION [ ] TENDER [ ] CONTRACT [ ] CONSTRUCTION [ ]