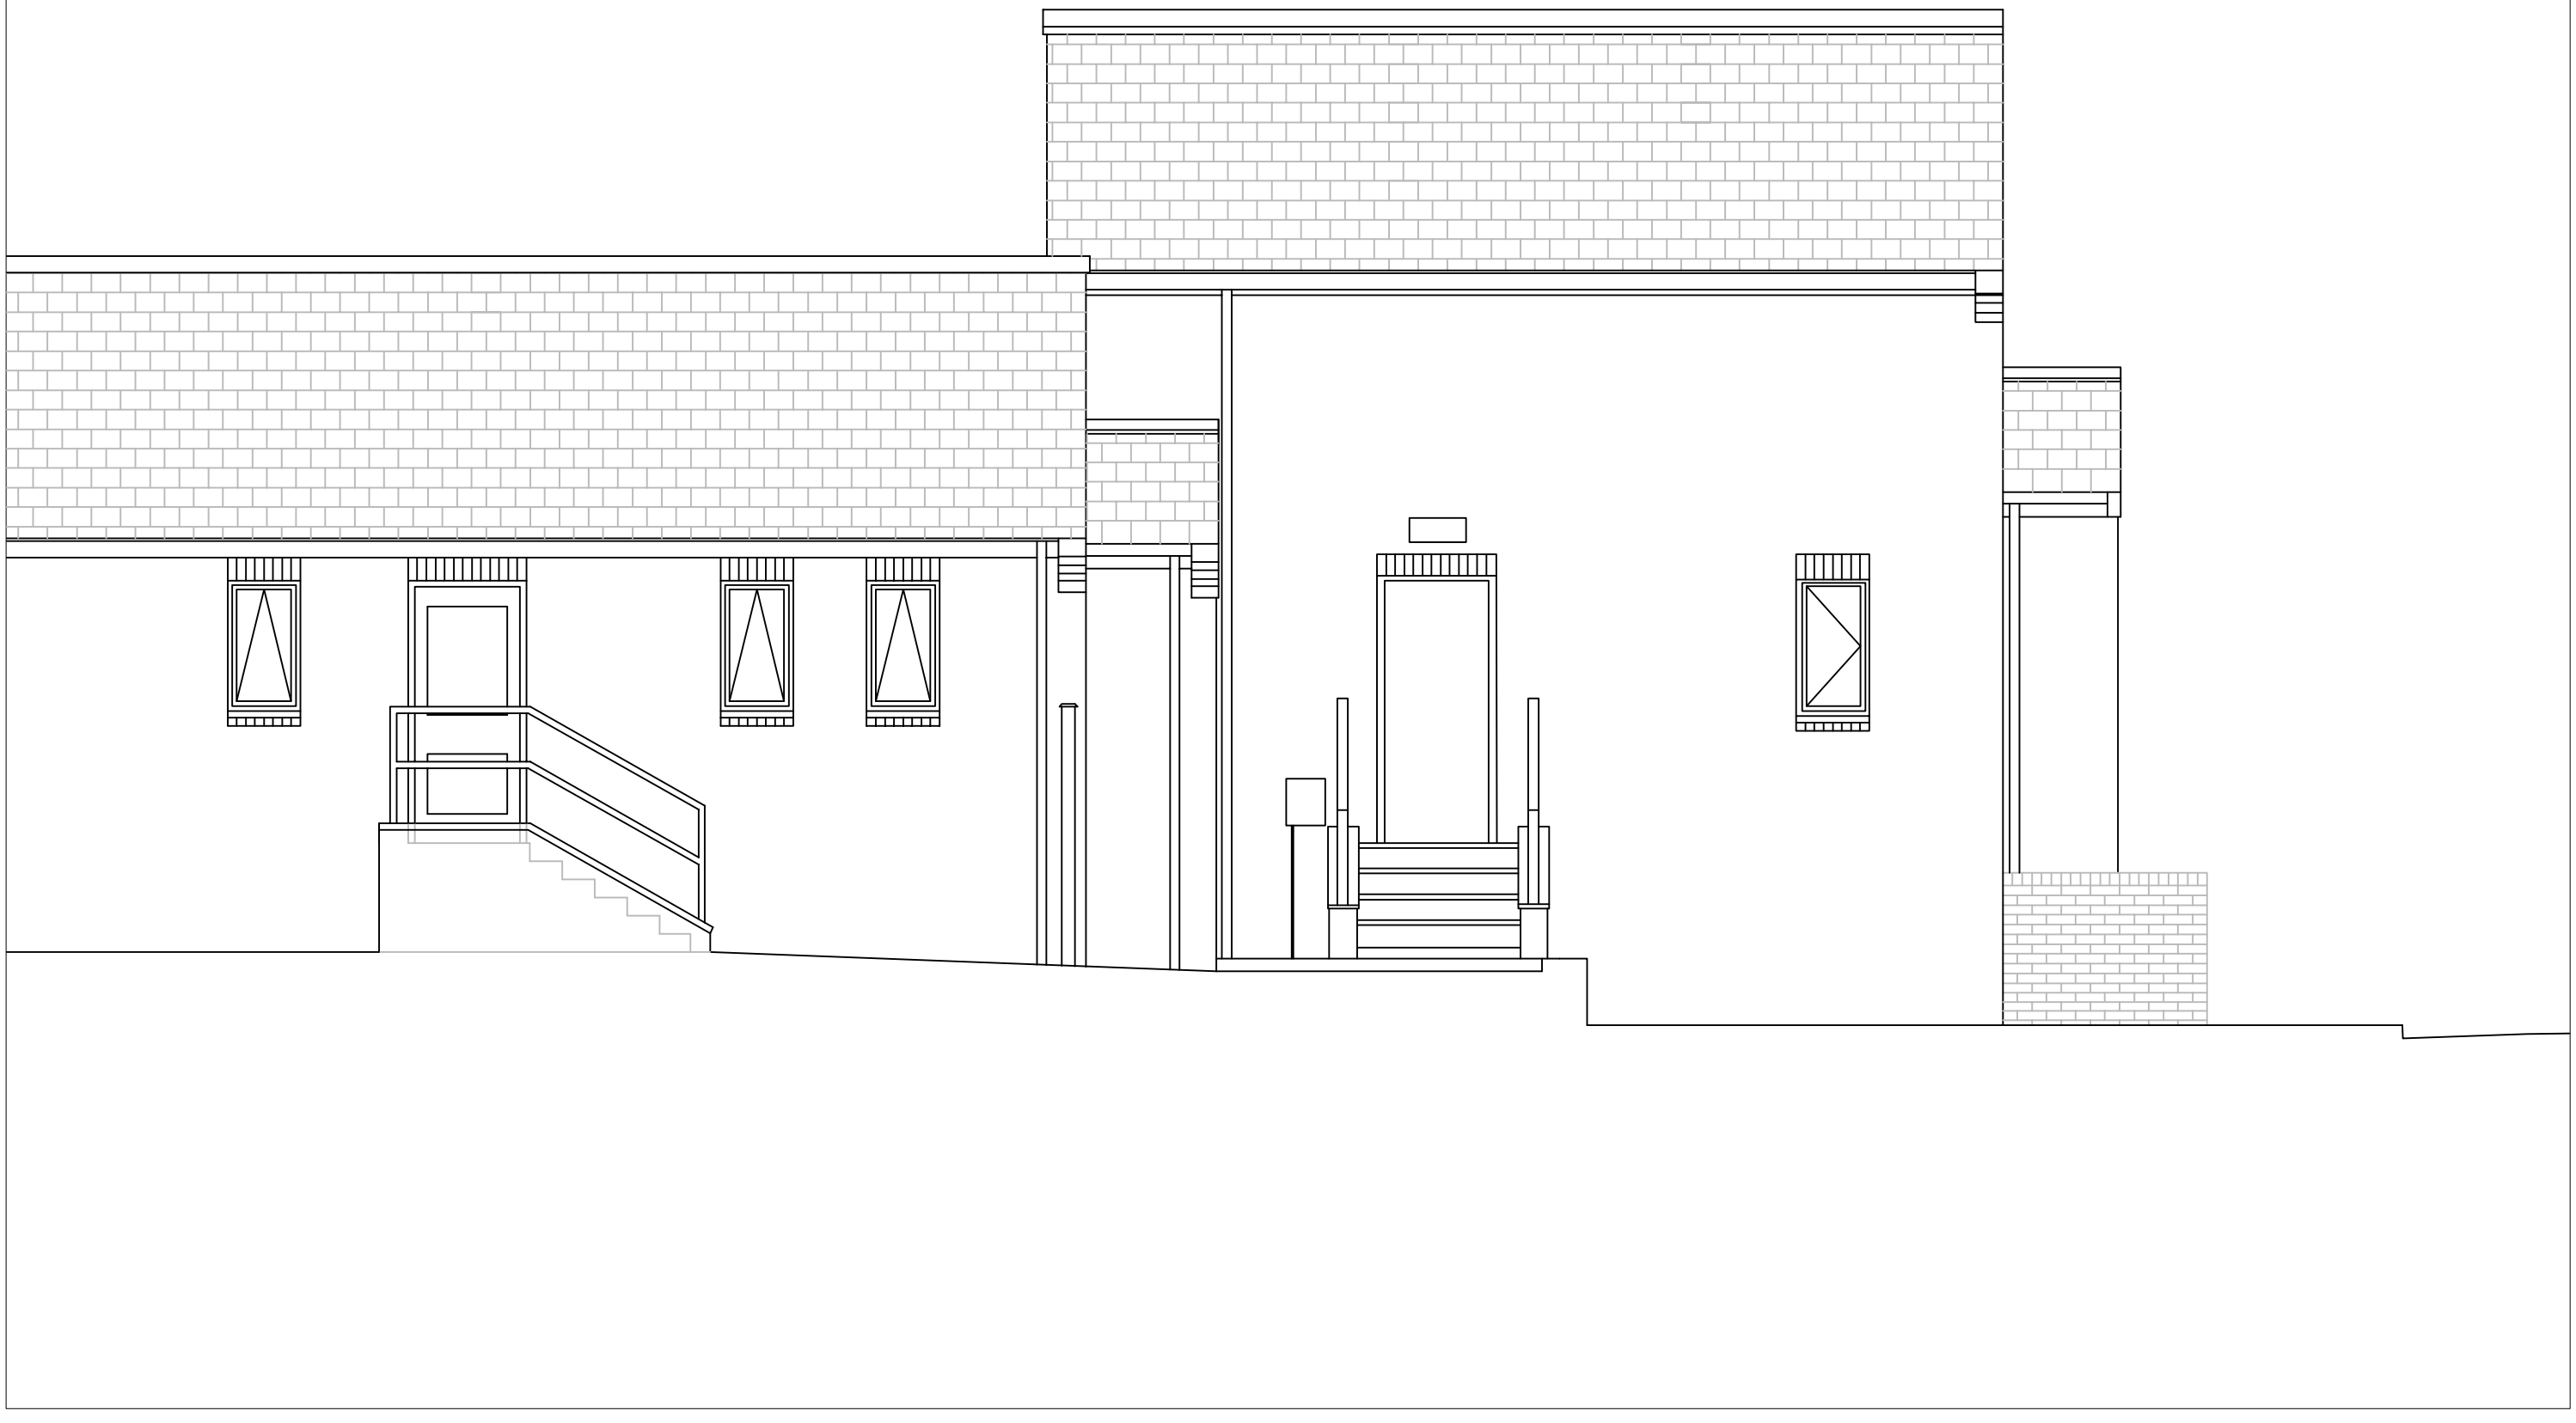


5 George Street, Wombwell. PL05 Existing East Elevation Scale 1:50 @ A3