


FRONT ELEVATION
(SHOWING ROTOR IN VERTICAL POSITION)

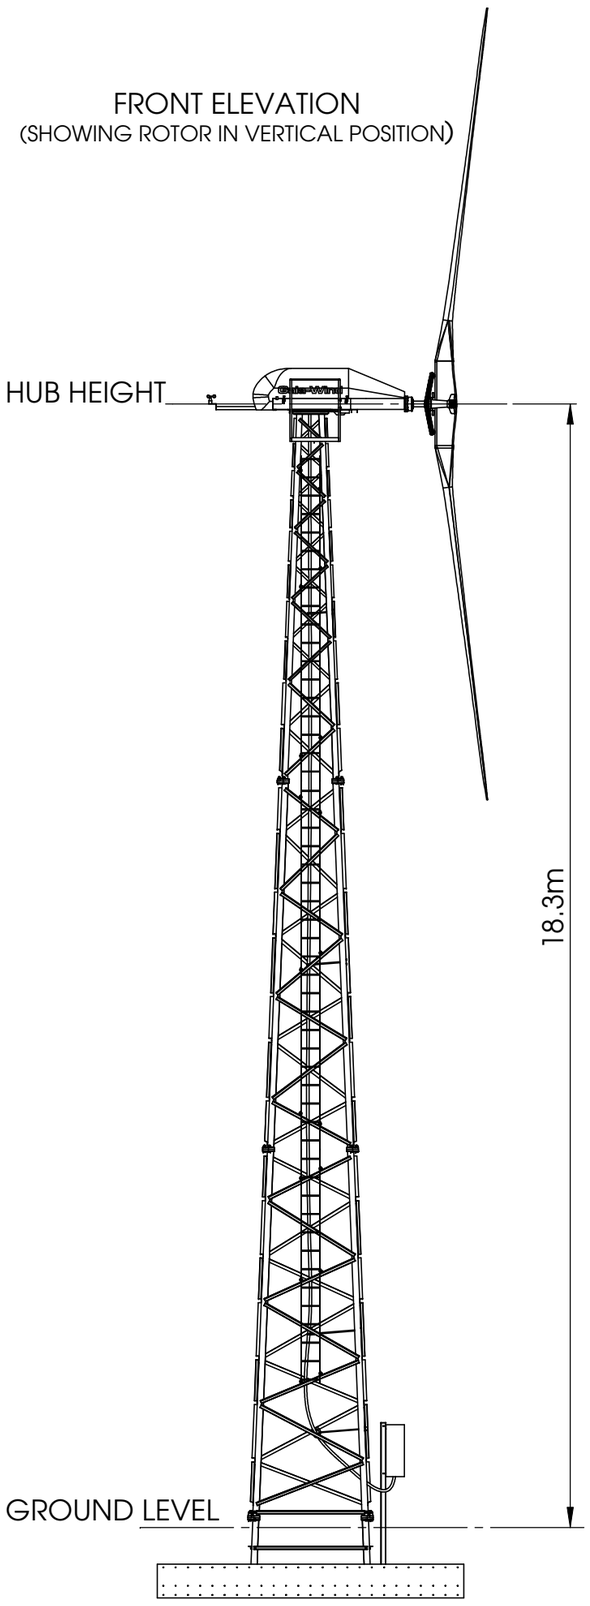

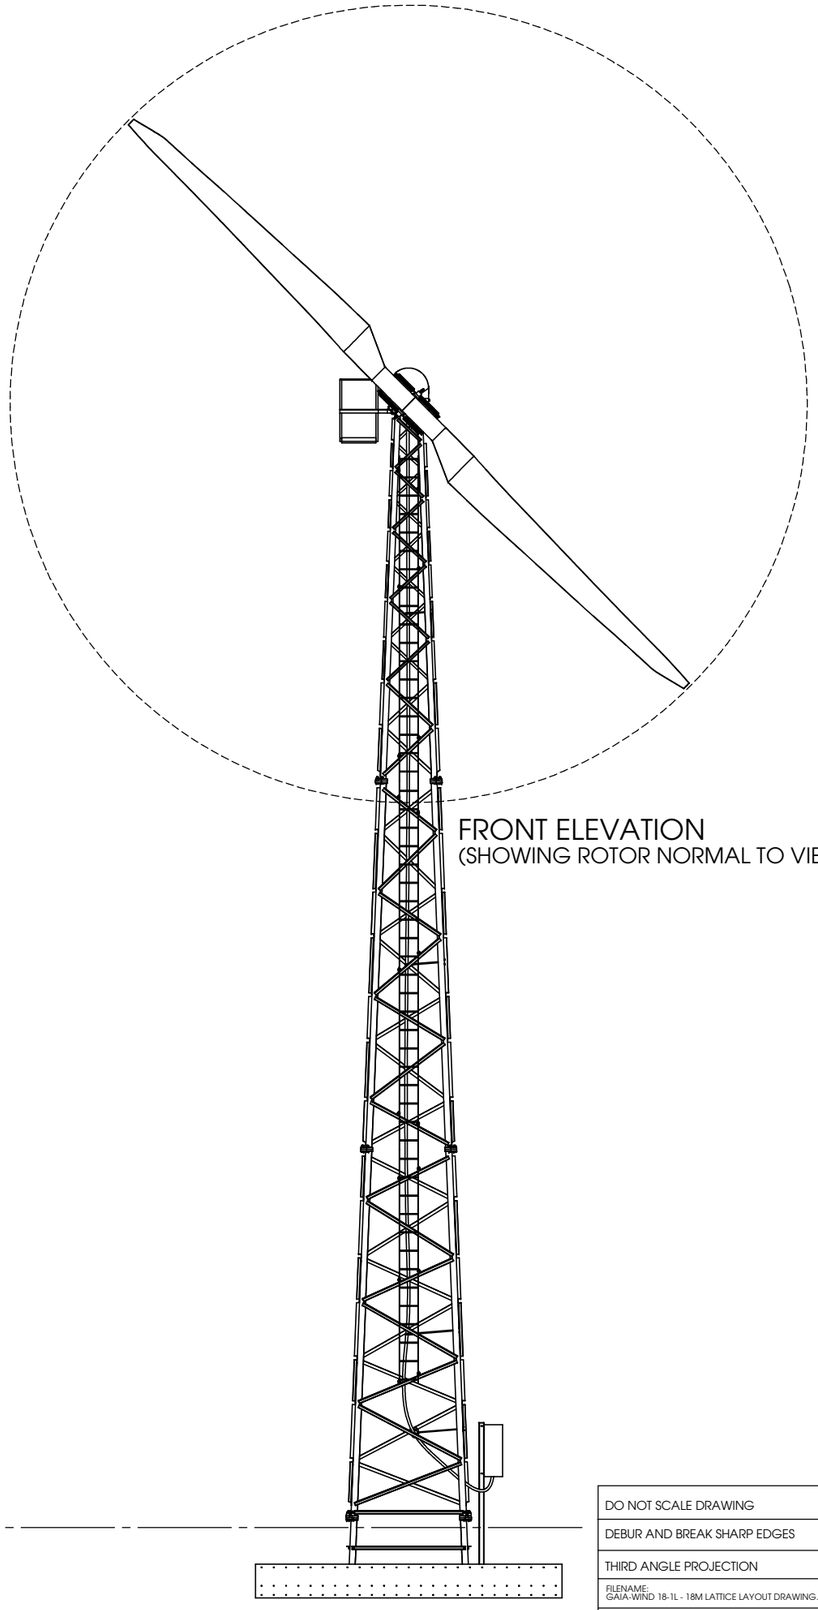

FRONT ELEVATION
(SHOWING ROTOR NORMAL TO VIEW)

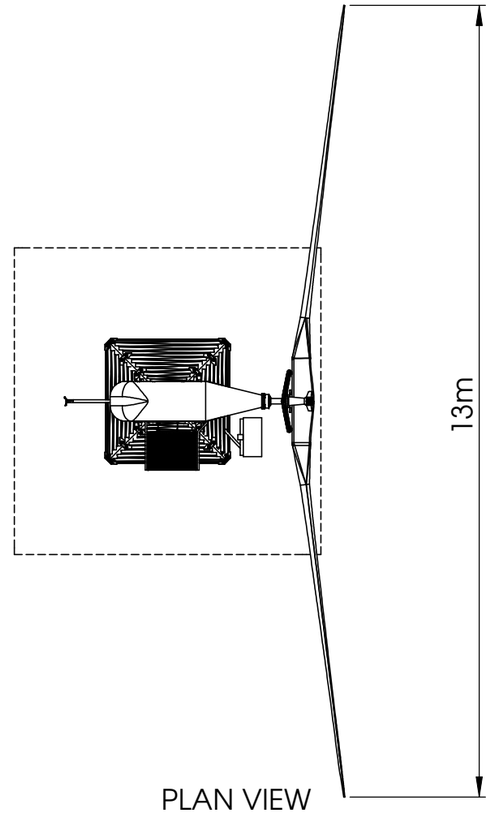

PLAN VIEW
(SHOWING ROTOR IN HORIZONTAL POSITION)

ZONE	REV.	DESCRIPTION	DRAWN	APPV'D	DATE
-	1	FRONT ELEVATION ADDED SHOWING ROTOR NORMAL TO VIEW.	DJL	PJR	09/02/2010

REVISIONS

		NAME	DATE
	DRAWN	DJL	27/10/2009
DO NOT SCALE DRAWING	CHK'D	PJR	27/10/2009
DEBUR AND BREAK SHARP EDGES	APPV'D	PJR	27/10/2009
THIRD ANGLE PROJECTION	FINISH:		
FILENAME: GAIA-WIND 18-1L - 18M LATTICE LAYOUT DRAWING.SLDDRW			

COPYRIGHT © 2009 GAIA-WIND LTD

REVISION 1

TITLE:

133-11kW TURBINE - 18M LATTICE TOWER

DWG NO.

GAIA-WIND 18-1L

MATERIAL:

TOLERANCES

A3

WEIGHT (kg):

SCALE:1:100

-