
Notes

Do not scale from drawing, use figured dimensions only.

All dimensions must be checked and verified on site prior to commencement of work and architect to be notified of any discrepancies.

This drawing is intended to permit overall scheme proposals only and cannot be used for construction purposes without further information.

Rev		Drawn	Checked	Date

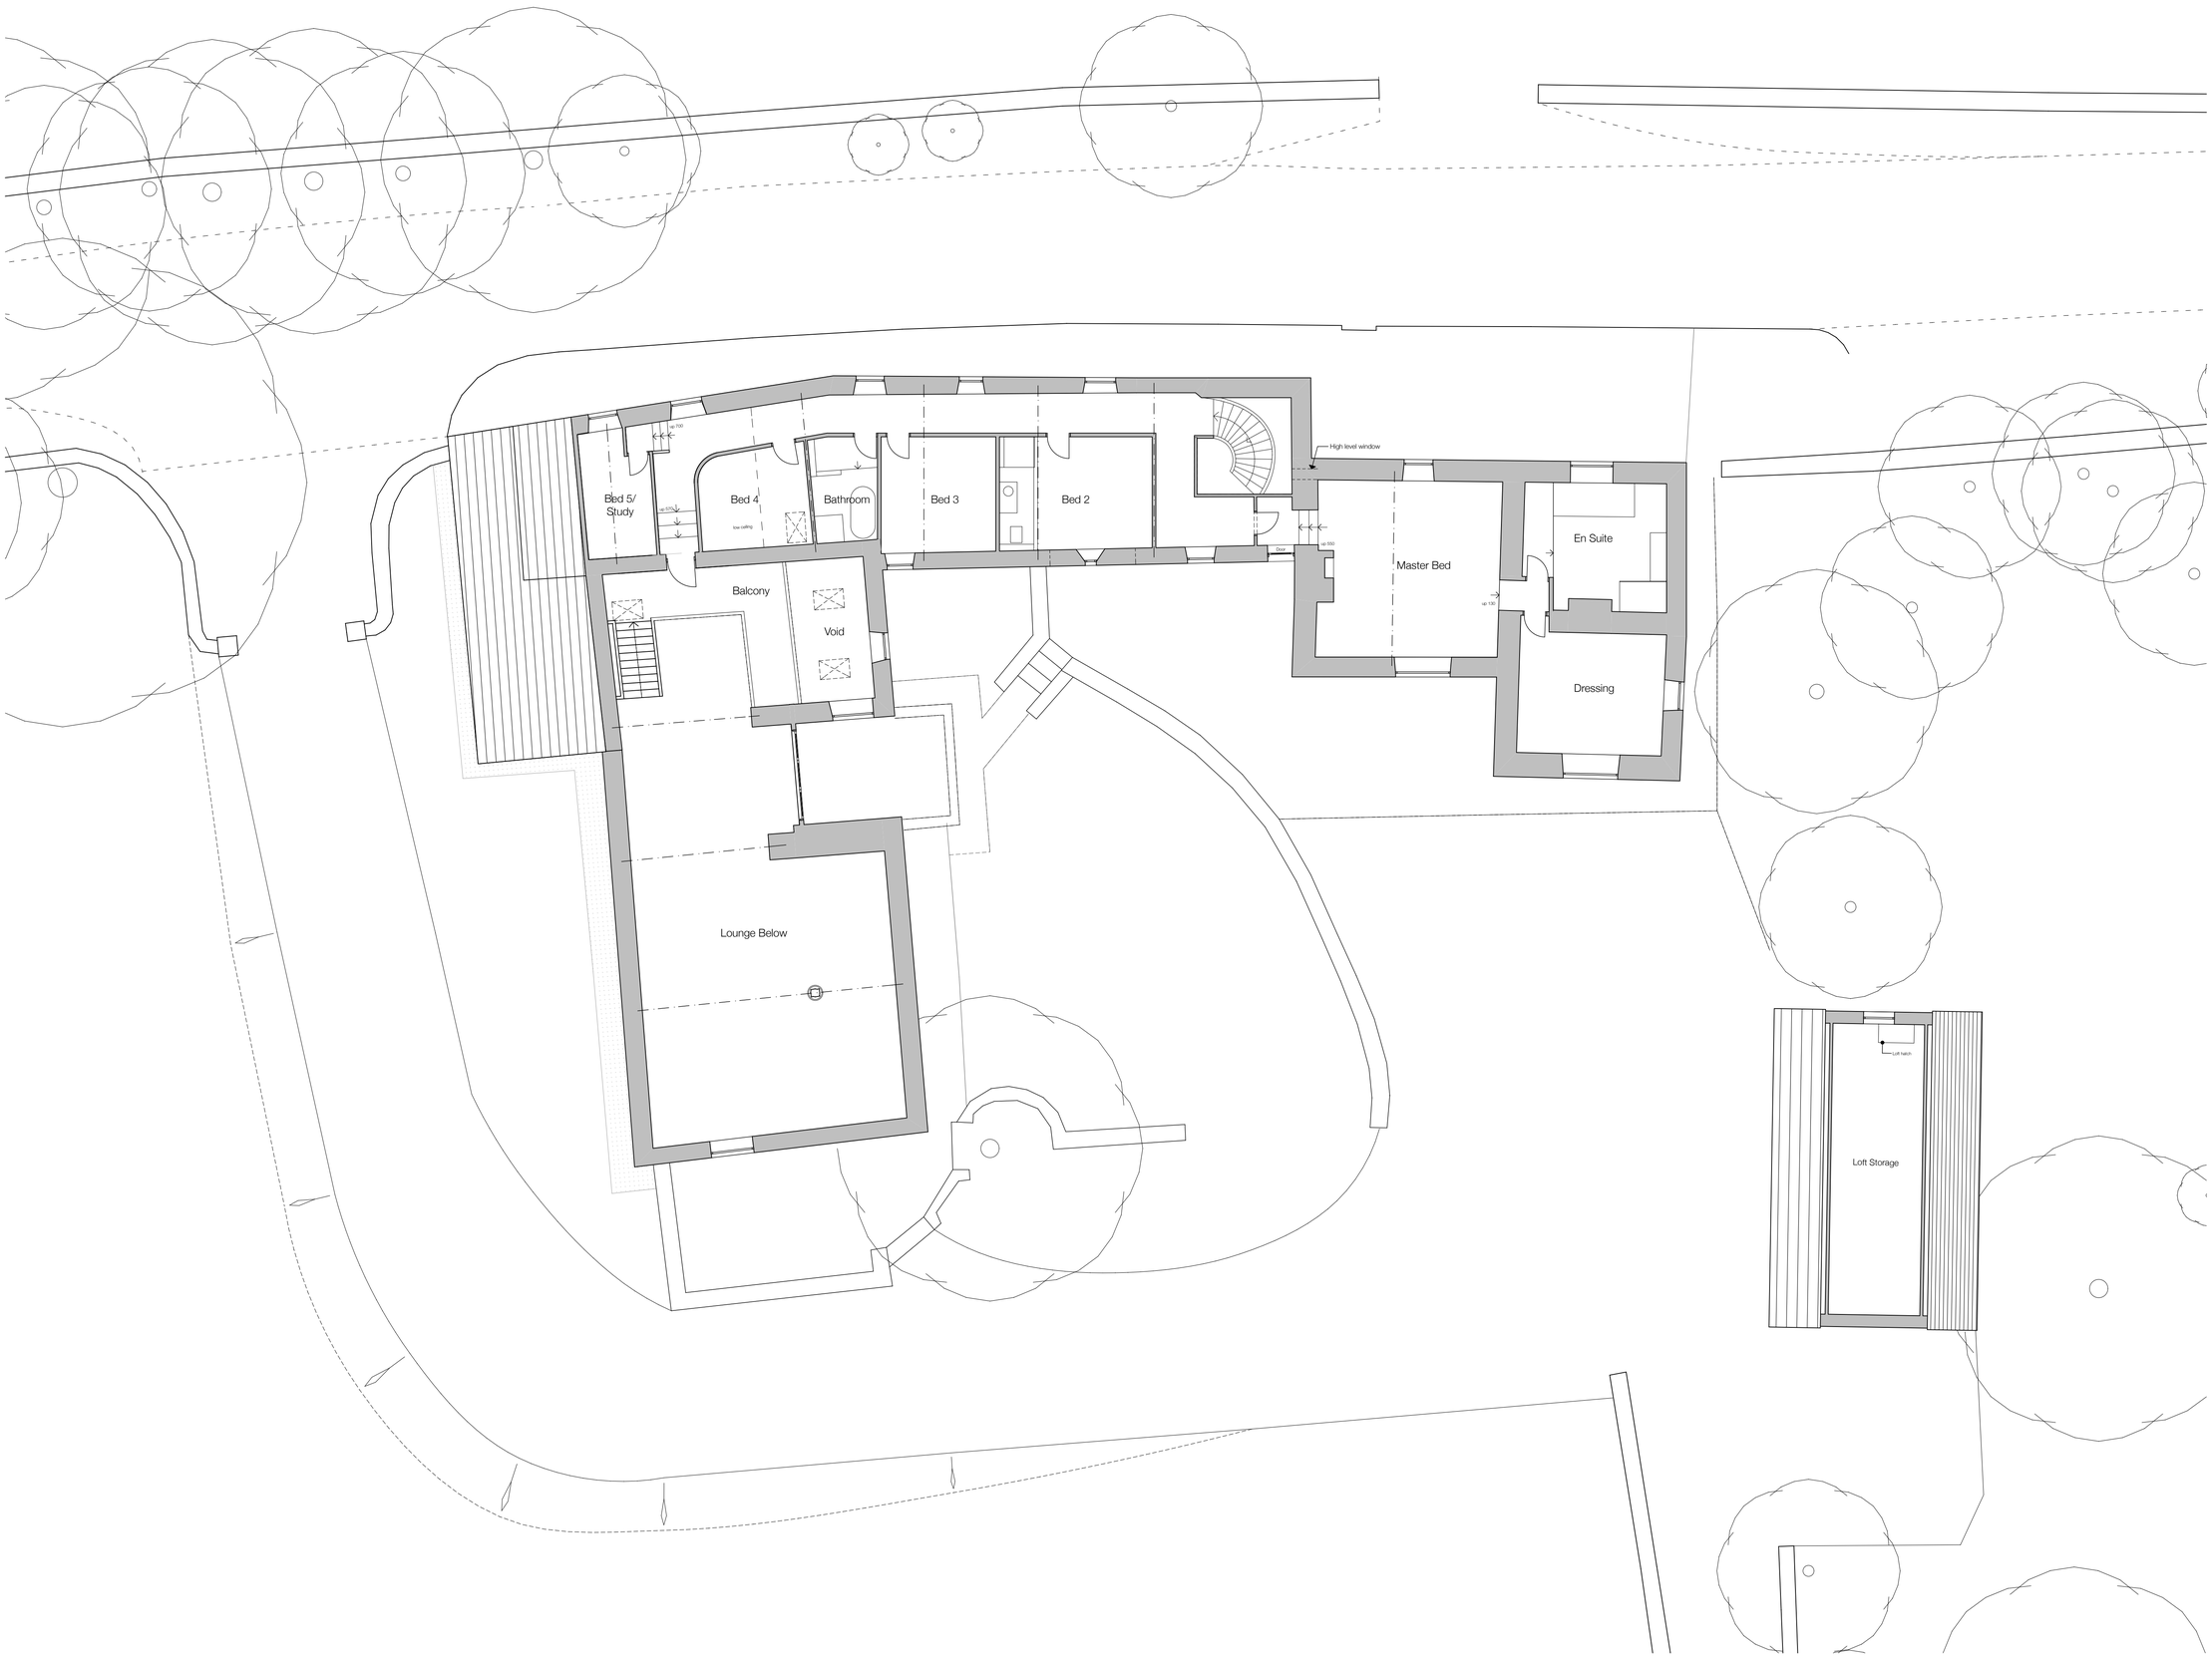

Job Title
Wool Greaves Farm,
South Lane, Cawthorne

Client
Mr & Mrs C. Beck

Status
Survey

Company
AD

Drawing
First Floor Plan as Existing

Scale [A1]

Date

Drawn Checked

Drawing No.
2972(0-)02

Revision

ONE 17
DESIGN
THE DYEHOUSE, ARMITAGE BRIDGE
HUDDERSFIELD, WEST YORKS HD4 7PD
TEL 01484 668 000 **FAX** 01484 668 001
E SOLUTIONS@ONE17DESIGN.COM
WWW.ONE17DESIGN.COM