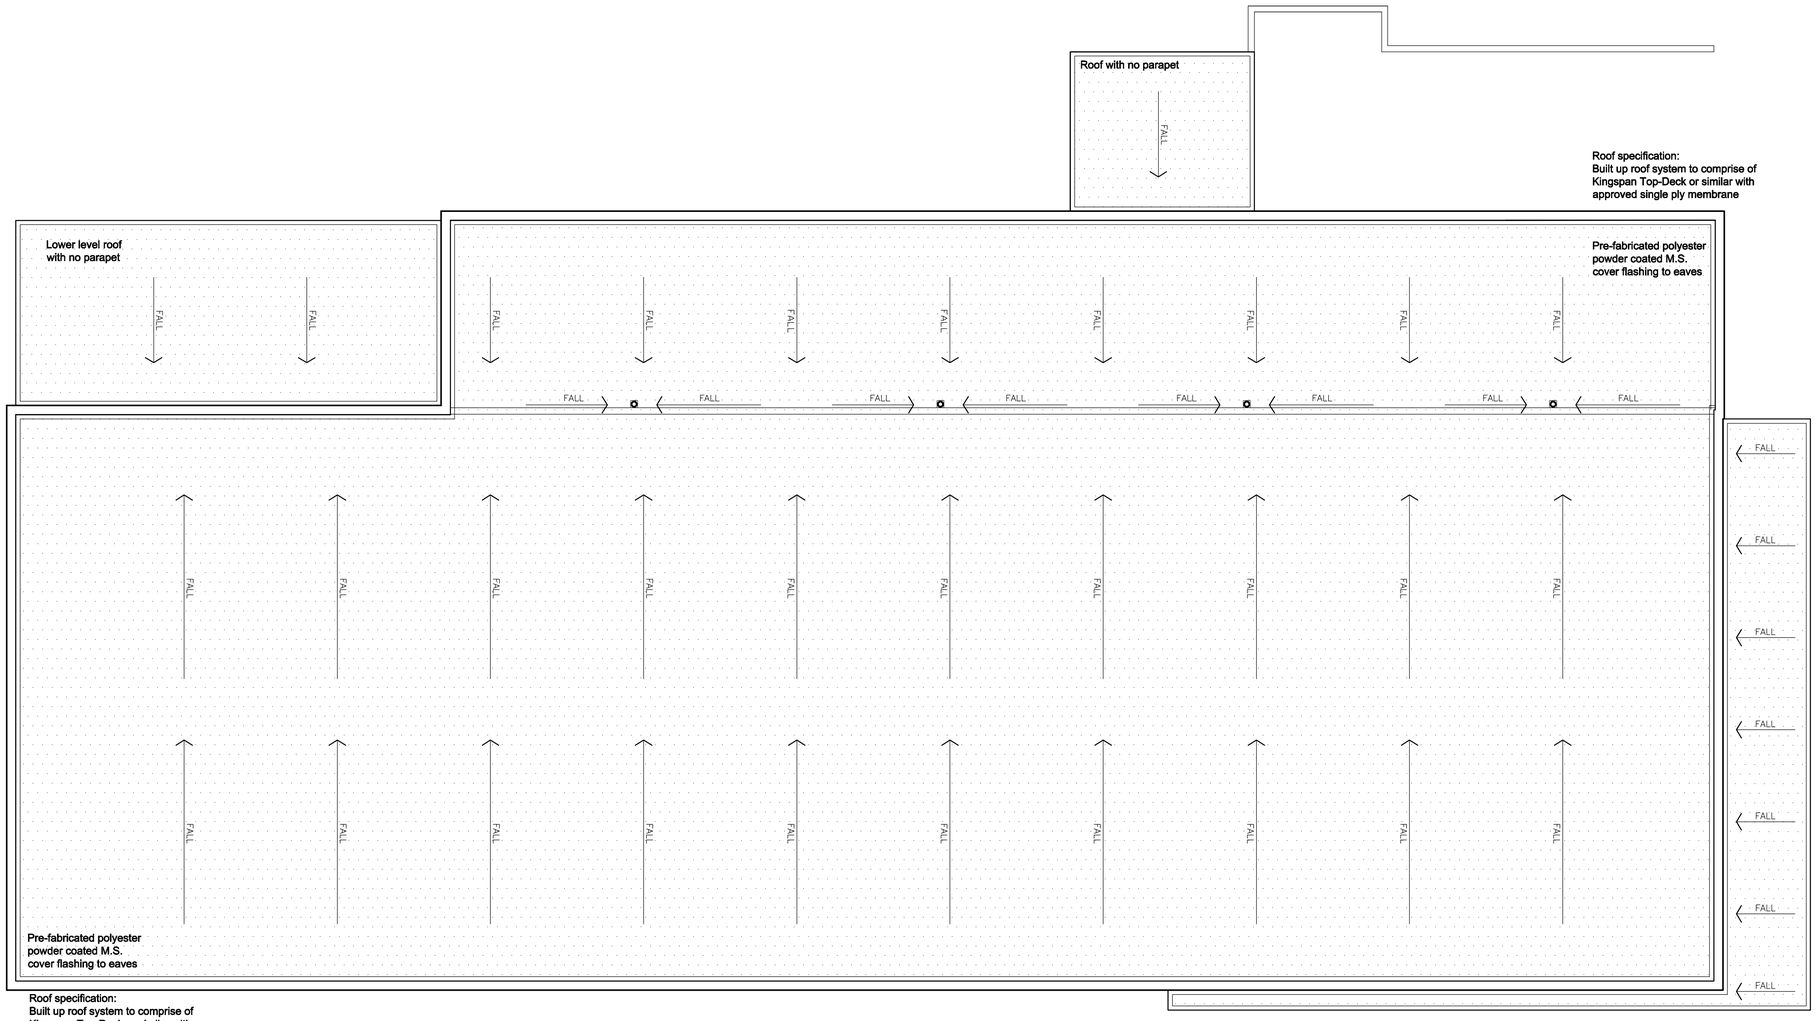


Roof specification:
Built up roof system to comprise of
Kingspan Top-Deck or similar with
approved single ply membrane

Canopy Roof Construction:
Trocal or similar approved single ply membrane

Canopy Soffit:
150mm wide luxalon aluminium exterior or similar approved.
Recessed light fittings in accordance with M&E consultant details. Colour RAL 9010 white

Canopy Fascia:
To be coated aluminium coloue RAL 7016 Anthracite grey

Rev	Date	Description	Rev By	Chk'd
-	04.06.13	----	--	--

Project Title	Proposed Foodstore Development Barnsley Road Cudworth				
Client	ALDI Stores Ltd				
Status	Planning				
Scale	1:100		Drawing Size	A1	
Drawn By	SJB	Checked By	JDB	Date	06/13
Drawing Title	Proposed Roof Plan				
Job-Dwg No	0738-104			Rev	-

THE HARRIS PARTNERSHIP WAKEFIELD
2 St. Johns North, Wakefield, WF1 3QA
t. 01924 291 800 f. 01924 290 072

THE HARRIS PARTNERSHIP MANCHESTER
2nd Floor, Carvers Warehouse,
77 Dale Street, Manchester, M1 2HG
t. 0161 238 8555 f. 0161 244 5809

THE HARRIS PARTNERSHIP MILTON KEYNES
The Old Rectory, 79 High Street
Newport Pagnell, MK16 8AB
t. 01908 211 577 f. 01908 211 722

THE HARRIS PARTNERSHIP READING
101 London Road, Reading, RG1 5BY
t. 0118 950 7700 f. 0118 956 8642

THE HARRIS PARTNERSHIP
ARCHITECTS
www.harrispartnership.com

CAD FILE REFERENCE