
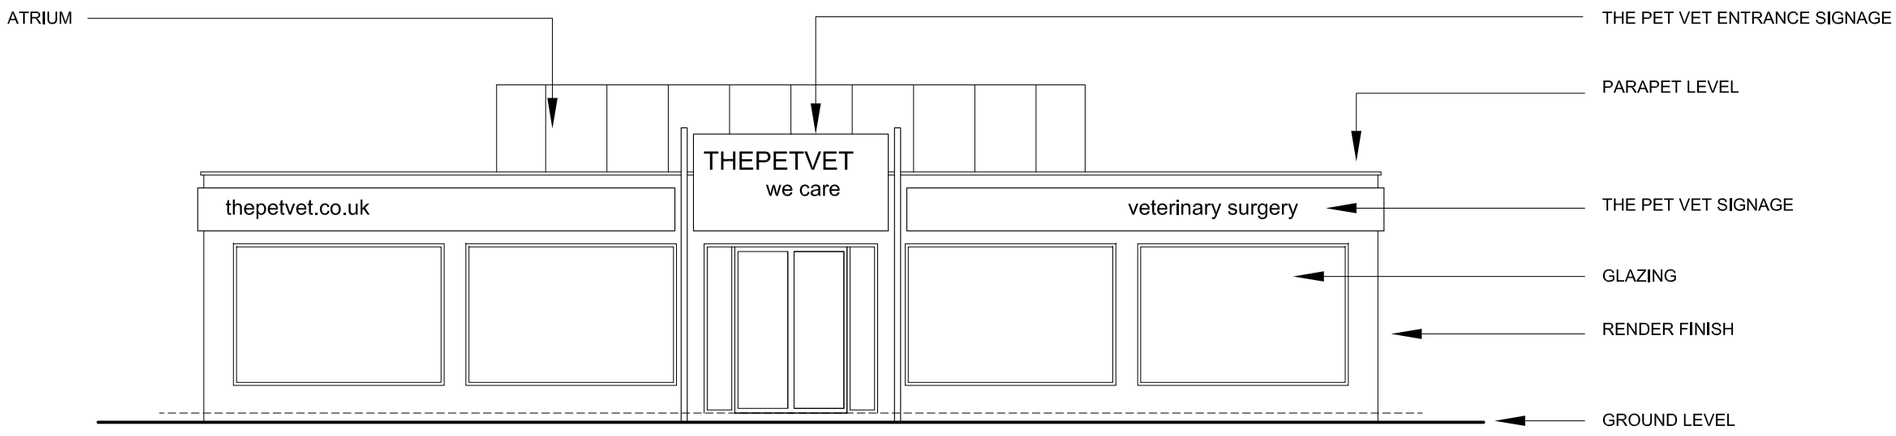


FRONT ELEVATION

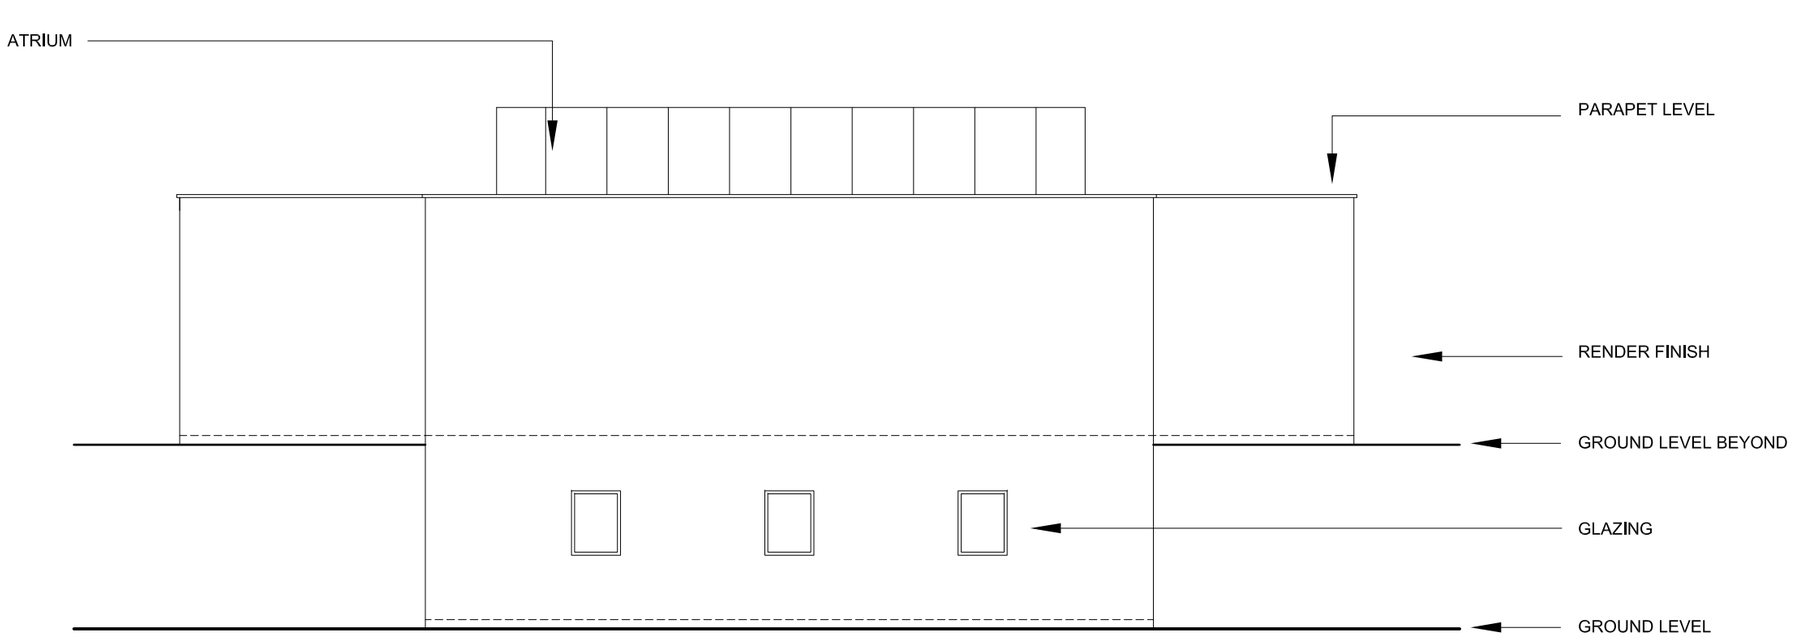

REAR ELEVATION

GENERAL REVISIONS

Rev	Date	Description
02	13/8	

Title :	ELEVATION	Scale	1:100 @ A3
Project:	PROPOSED VETERINARY SURGERY THE PET VET, WAKEFIELD RD SMITHIES, BARNSLEY, S71 1NN.	Date	JULY 2015
		Drn BL	Ckd TP
		Drg No	Rev
Agent:	TERRY PEARSON 111-113 FAGLEY RD BRADFORD, WEST YORKSHIRE, BD2 3LR.	03	02