
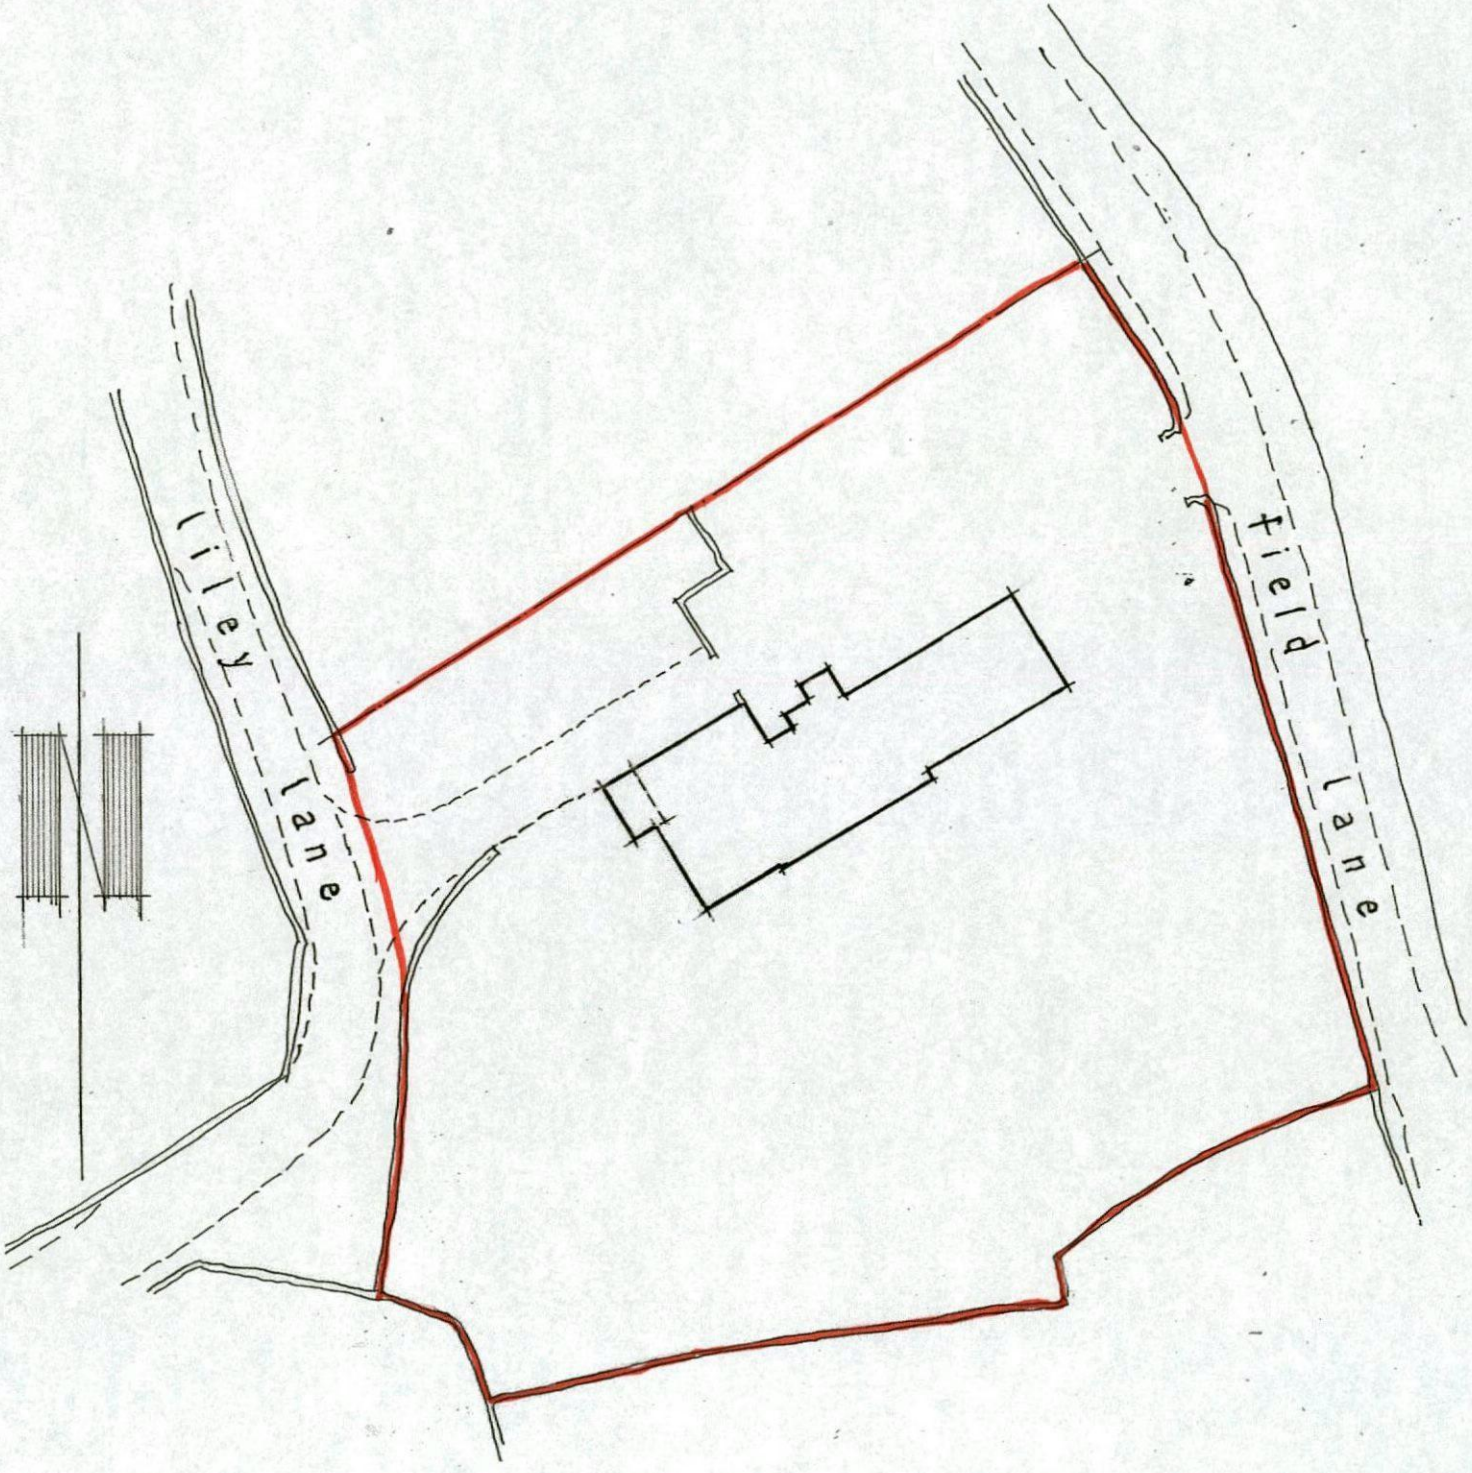


LOCATION PLAN

2 LILEY LANE MILLHOUSE LANE


DRG NO 1313·1 SCALE 1·500

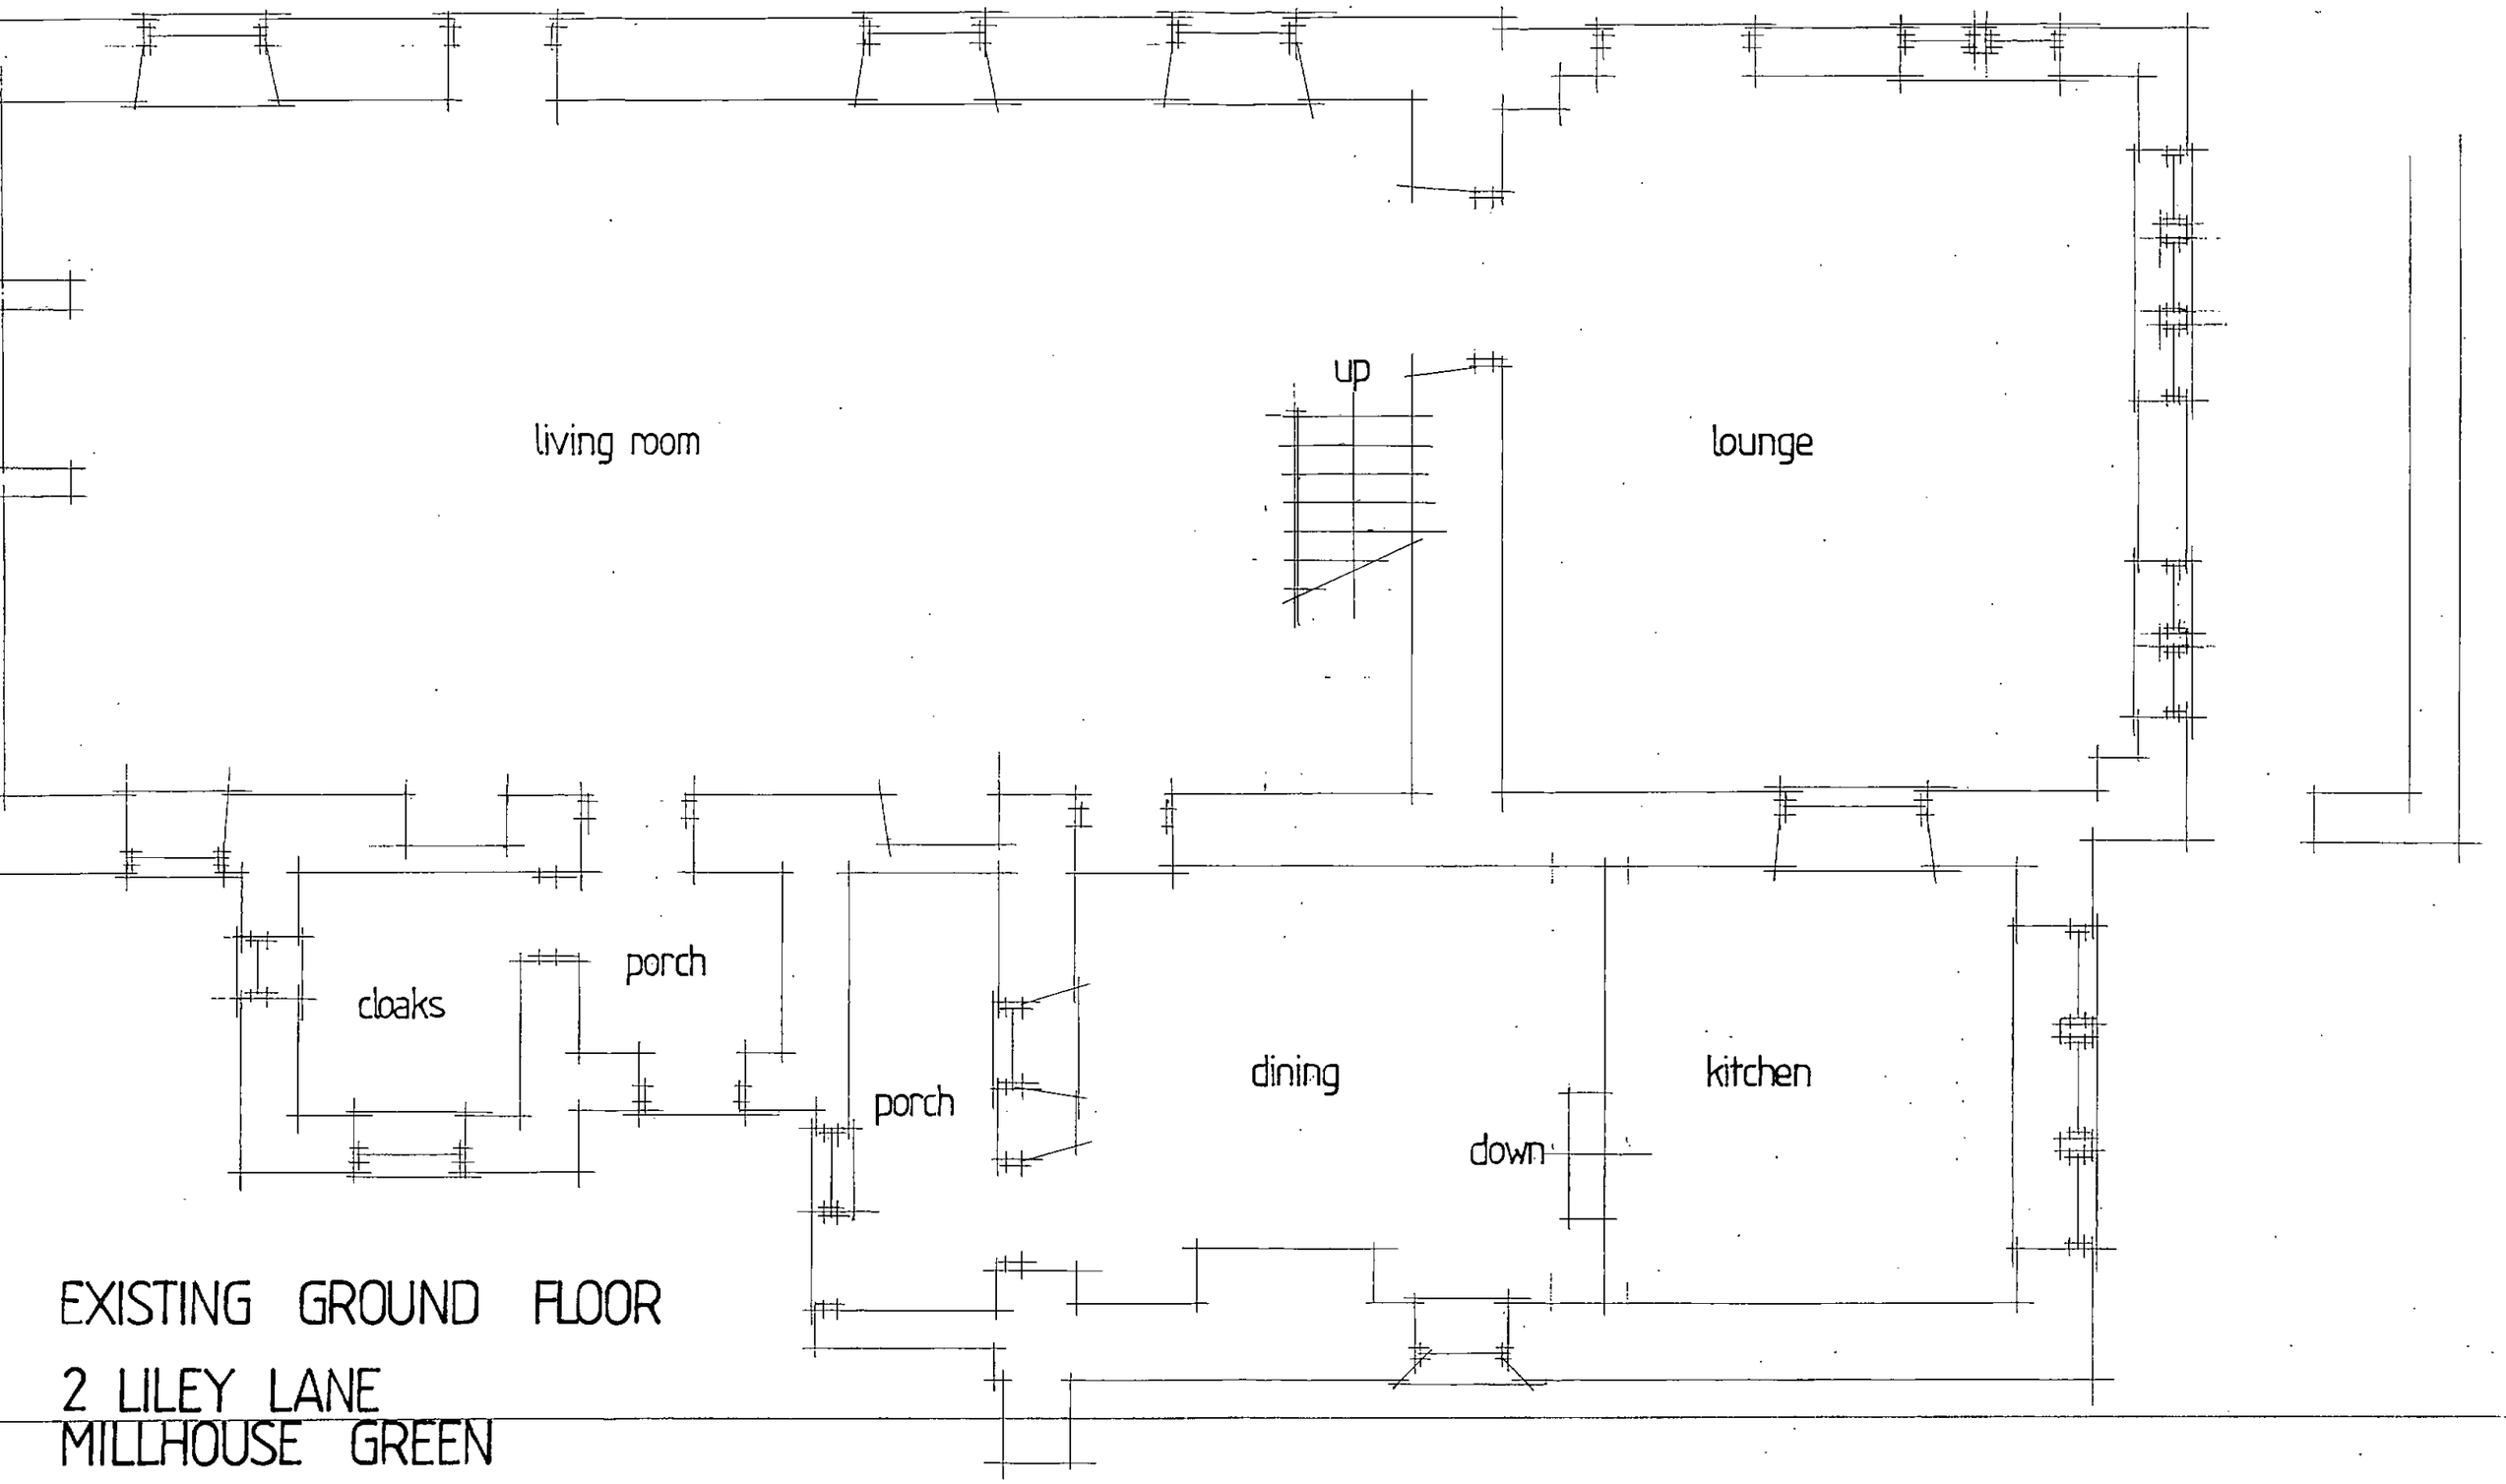

EXISTING GROUND FLOOR

2 LILEY LANE
MILLHOUSE GREEN

DRG NO 1313·2 SCALE 1·50

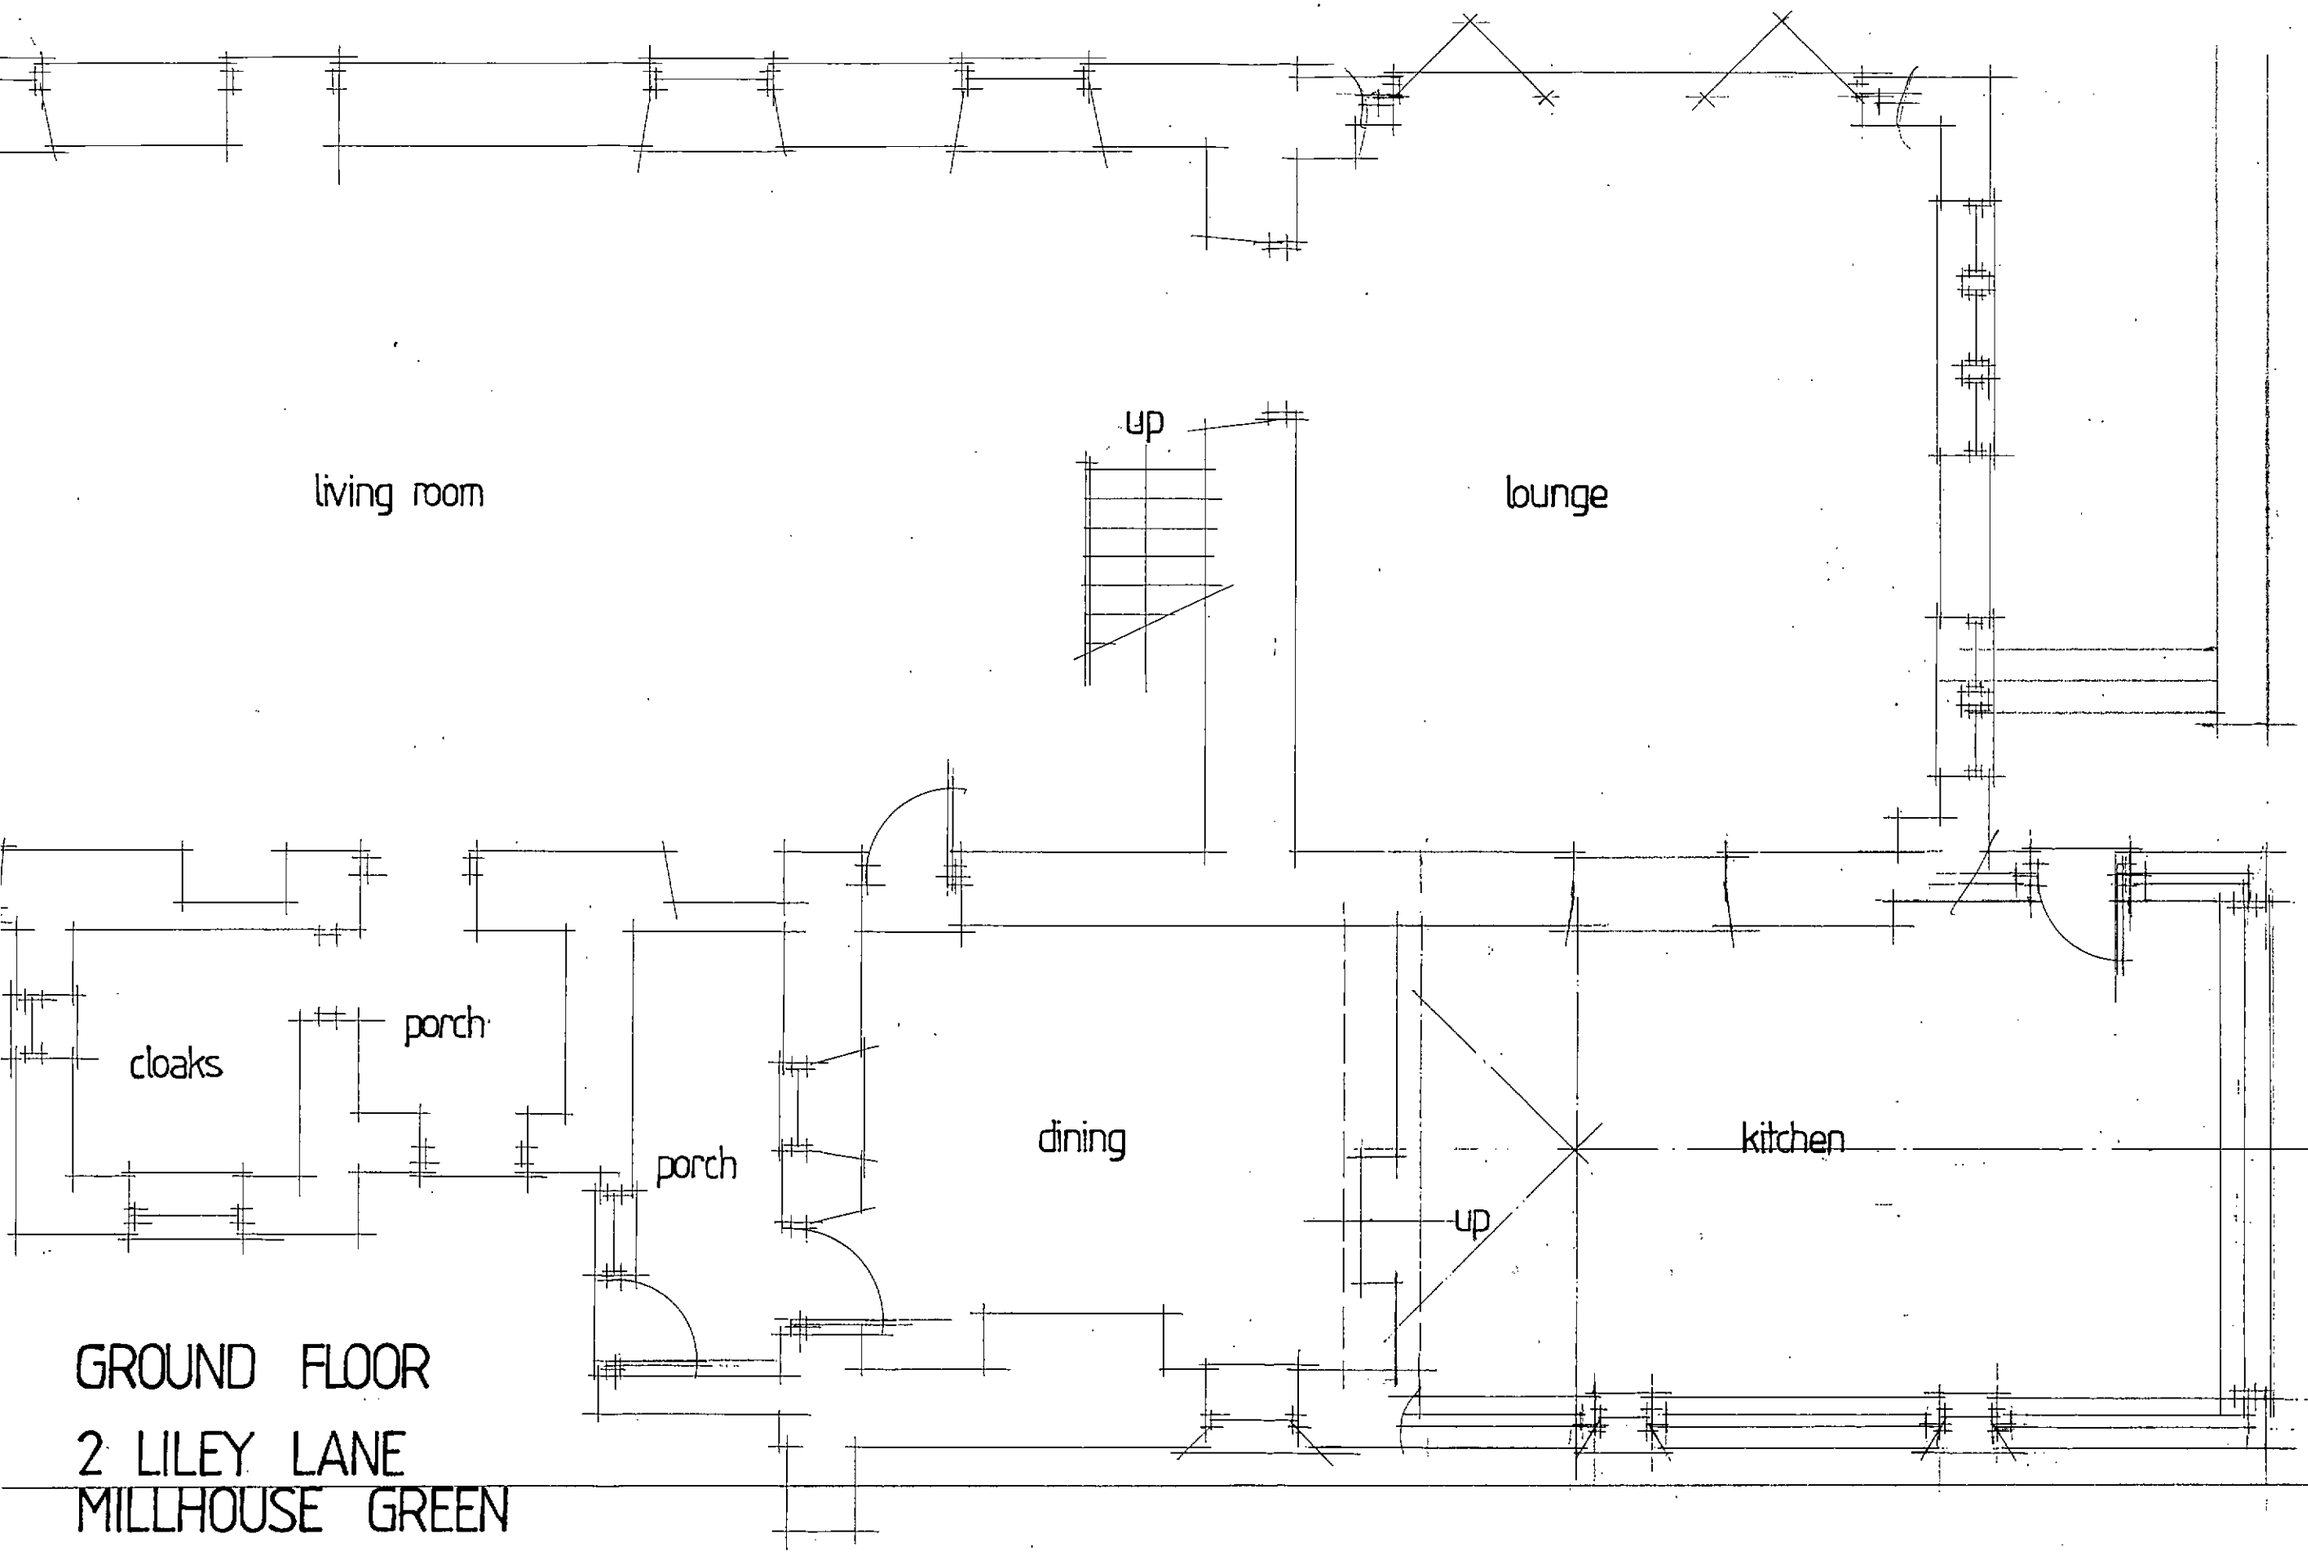

GROUND FLOOR

2 LILEY LANE
MILLHOUSE GREEN

DRG NO 1313·3 SCALE 1·50

EXISTING FRONT ELEVATION

EXISTING SIDE ELEVATION

2 LILEY LANE
MILLHOUSE GREEN

DRG NO 1313·4 SCALE 1·50

PROPOSED FRONT ELEVATION

PROPOSED SIDE ELEVATION

2 LILEY LANE
MILLHOUSE GREEN

DRG NO 1313 · 5 SCALE 1 · 50

EXISTING SIDE ELEVATION

PROPOSED SIDE ELEVATION

2 LILEY LANE
MILLHOUSE GREEN

DRG NO 1313·6 SCALE 1·50