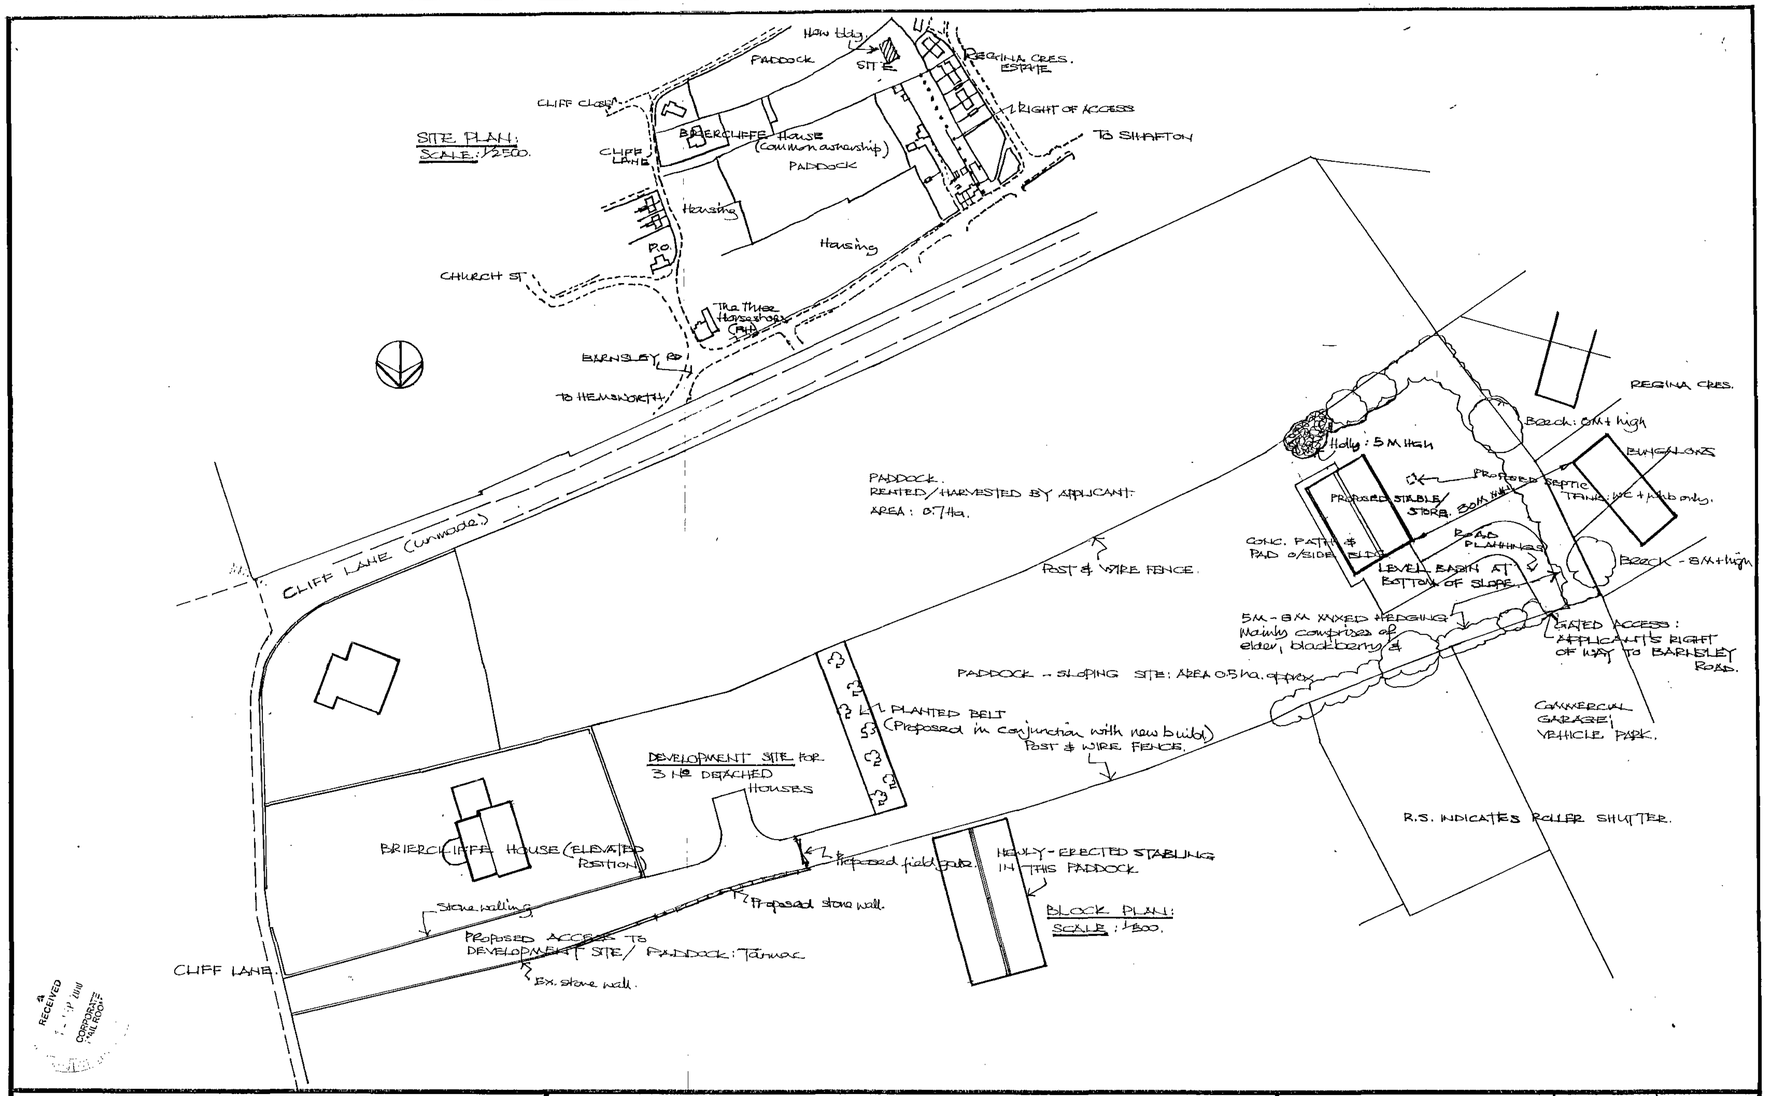


Kyle Design: architect / designer

50, Church Street, Brierley, Nr. Barnsley, South Yorkshire. S72 9HT

Fax / Telephone No: 01226 713427

Ref:	Description	Date
A	Position of proposed Stable moved. Length of building reduced by 20%	9.9.10.

Client: MRS. A. WHITTAKER.

Project: NEW STABLES & RELATED STORE FACILITY, CLIFF LANE, BRIERLEY.

Title: BLOCK / SITE PLAN.

Drawn: JST

Date: JULY '10.

Checked.

Scale: 1:500 | 1:2500

Project Ref: AW/ST.


Dwg. No: 2/A.

HEATHERBANK H028


THIS DRAWING IS THE COPYRIGHT OF HYLO DESIGN

DO NOT SCALE


FRONT ELEVATION

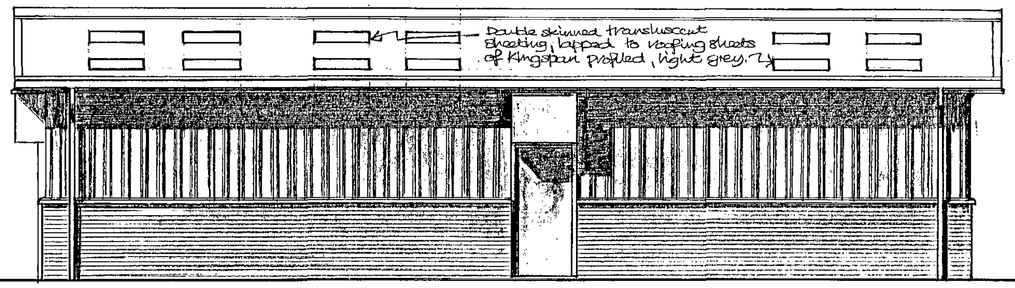


END ELEVATION

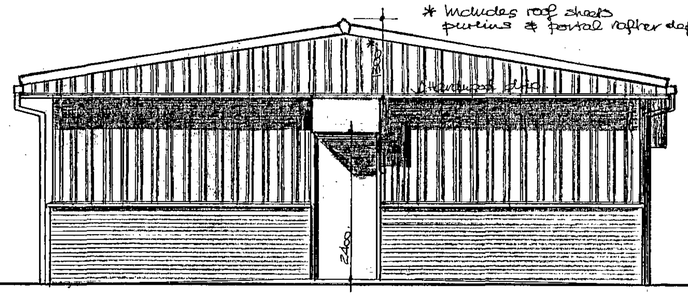


PLAN OF PROPOSED STABLE & STORE:

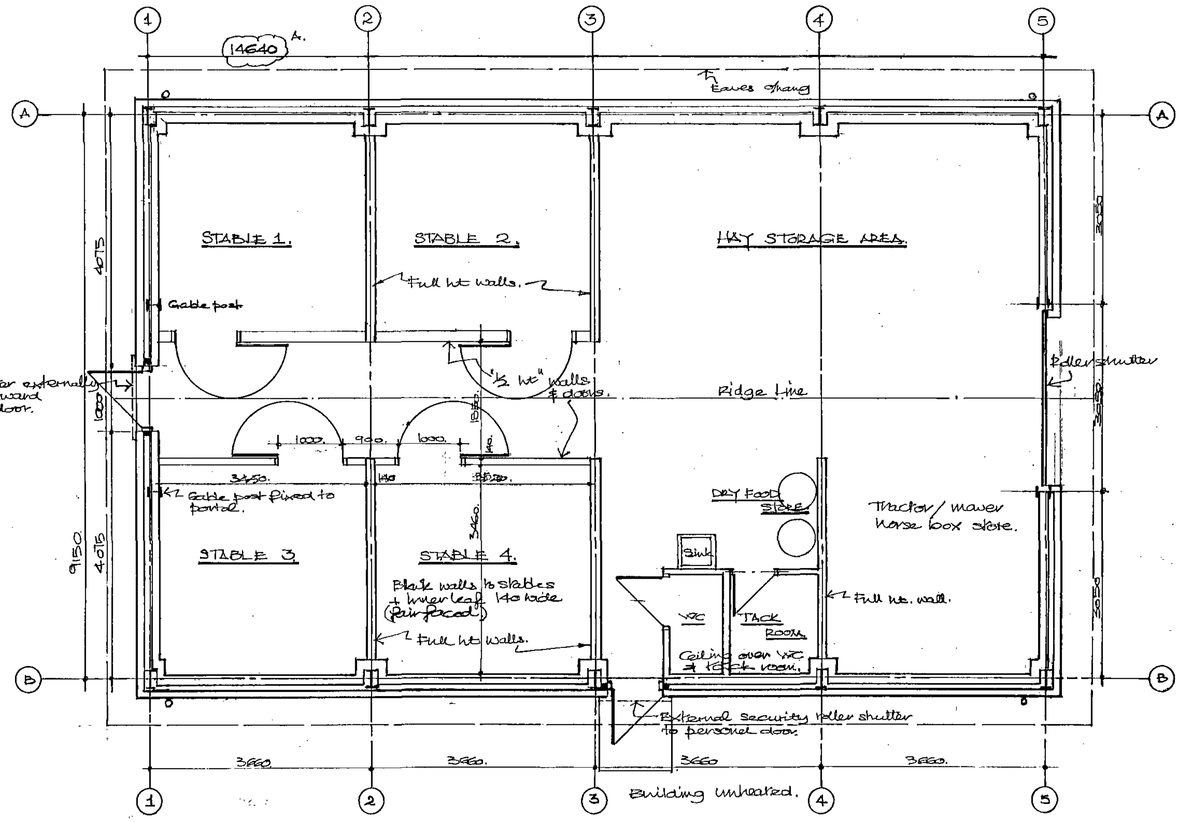

END ELEVATION.

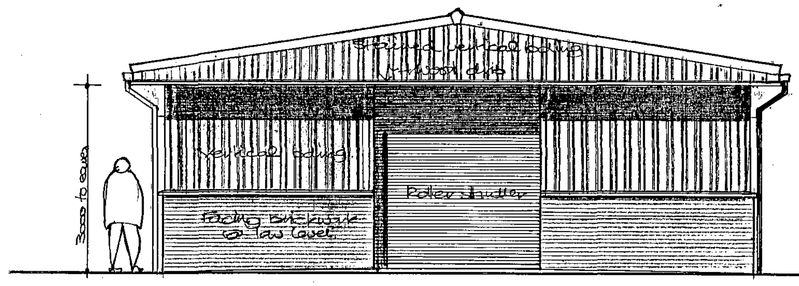

REAR ELEVATION.

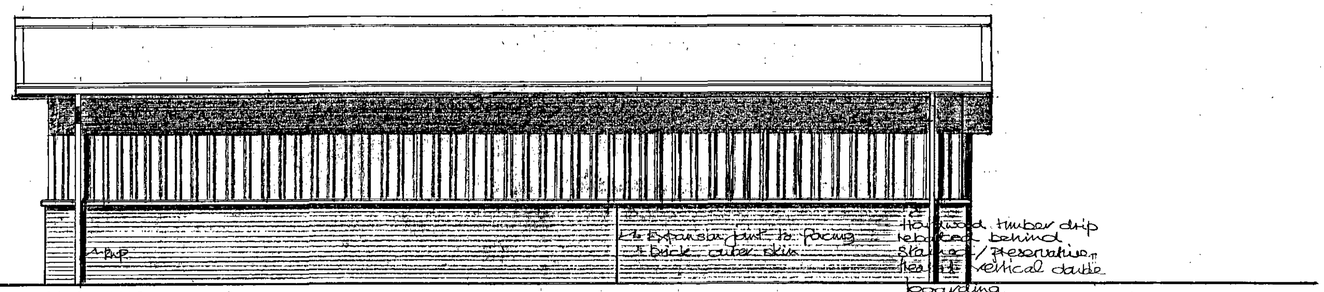

hylo Design: architect / designer
50, Church Street, Brierley, Nr. Barnsley, South Yorkshire. S72 9HT
Fax / Telephone No: 01226 713427

REVISIONS

Ref:	Description	Date	Ref:	Description	Date
A	Block length reduced by 20% ; Pitch of roof reduced from 15° to 10° ; Cladding material externally revised from Green Kingspan profiled sheeting to double stained timber boarding ; Roof lights omitted on side facing nearest dwellings.	9.9.10.			

Client: MRS. A. WHITTAKER.	Drawn: JST. / Date: JUNE 10
Project: NEW STABLES & RELATED STORE FACILITY, CLIFF LANE, BRIERLEY.	Checked: / Scale: 1:50
Title: PROPOSED PLAN/ELEVATIONS	Project Ref.: AW/ST. / Drawing No.: 1/A.

HEATHERBANK HYMAN