



Side Elevation

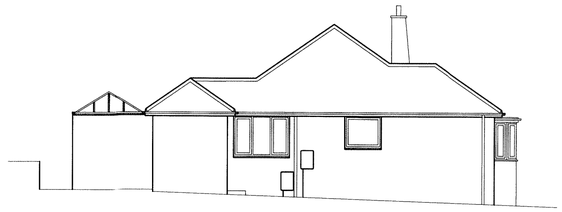


Side Elevation

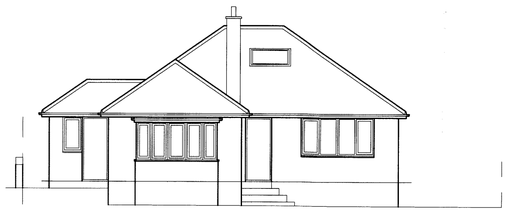


Front Elevation




Rear Elevation

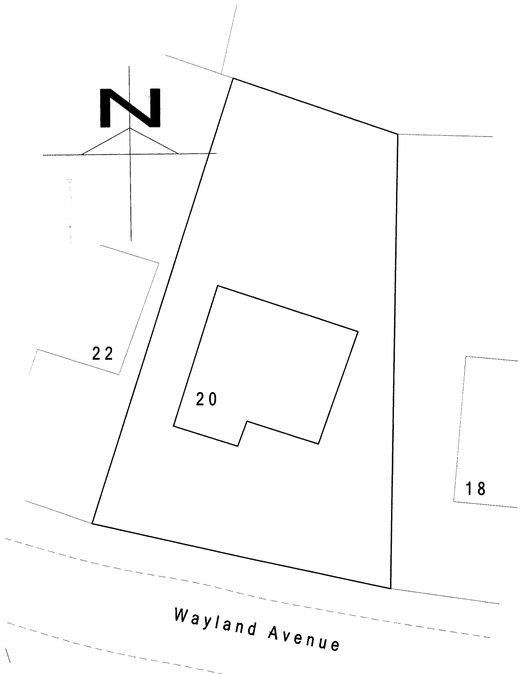

Site Plan 1: 200

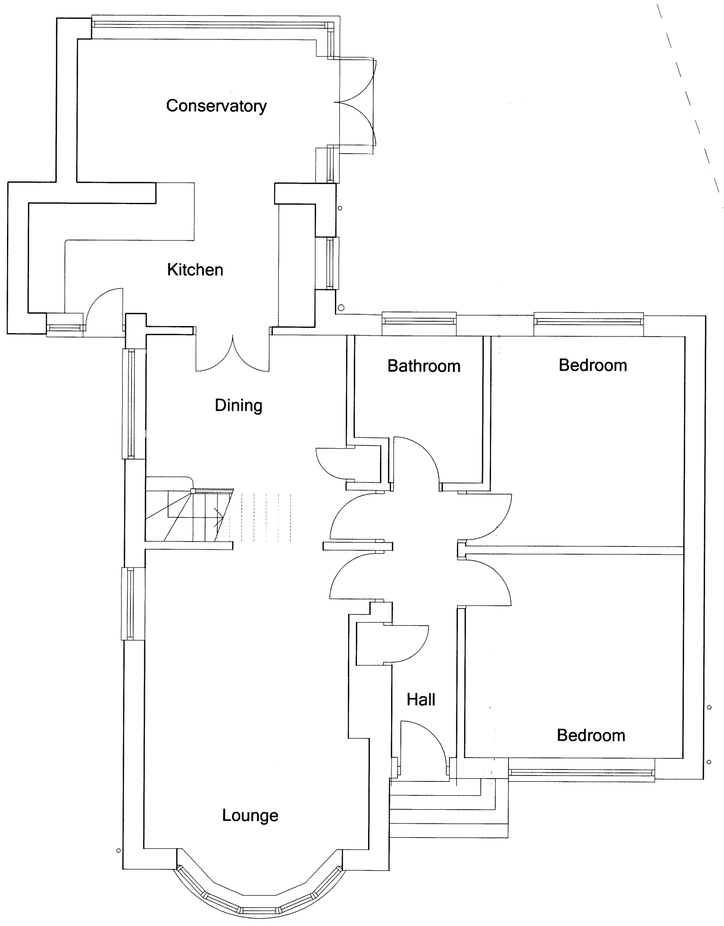

Ground Floor Plan

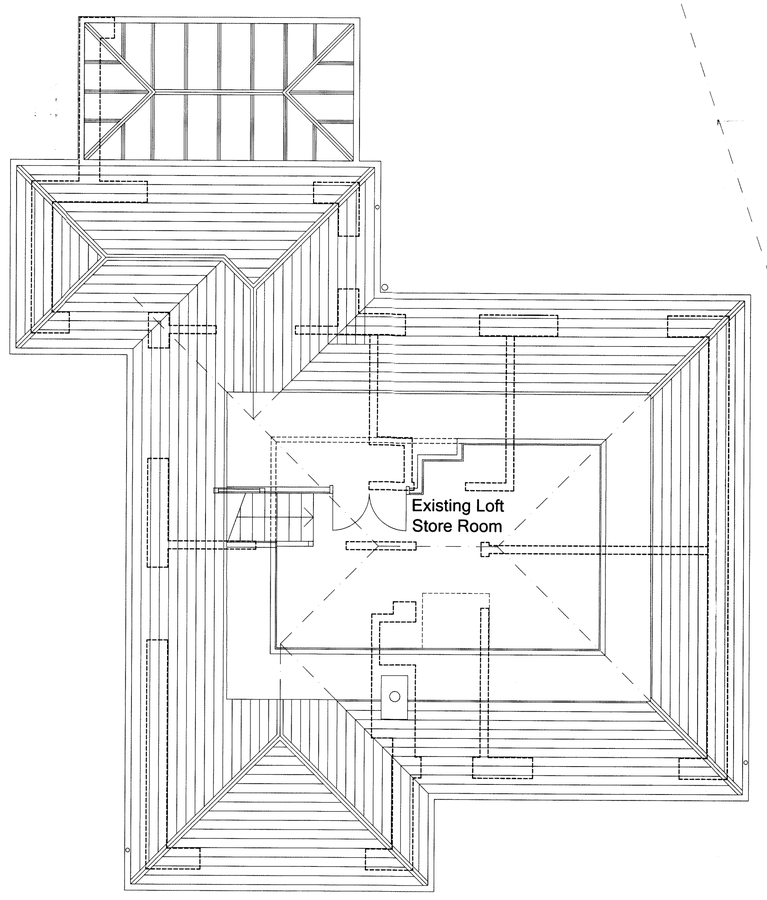

First Floor / Roof Plan

Mr & Mrs Lee, 20 Wayland Avenue
Ward Green S70 5HZ

PROPOSED ALTERATIONS AND EXTENSIONS

Plans and Elevations as Existing - Drawing No: 1107-01

Scale : 1: 50, 1:100 @ A! Date: July 2011

Ken Pearson Architectural Services

4 Luttrell Road Leeds LS16 6LX

T: 07758 236 537 F: 0113 350 8303 E: ken@kenpearson.co.uk.