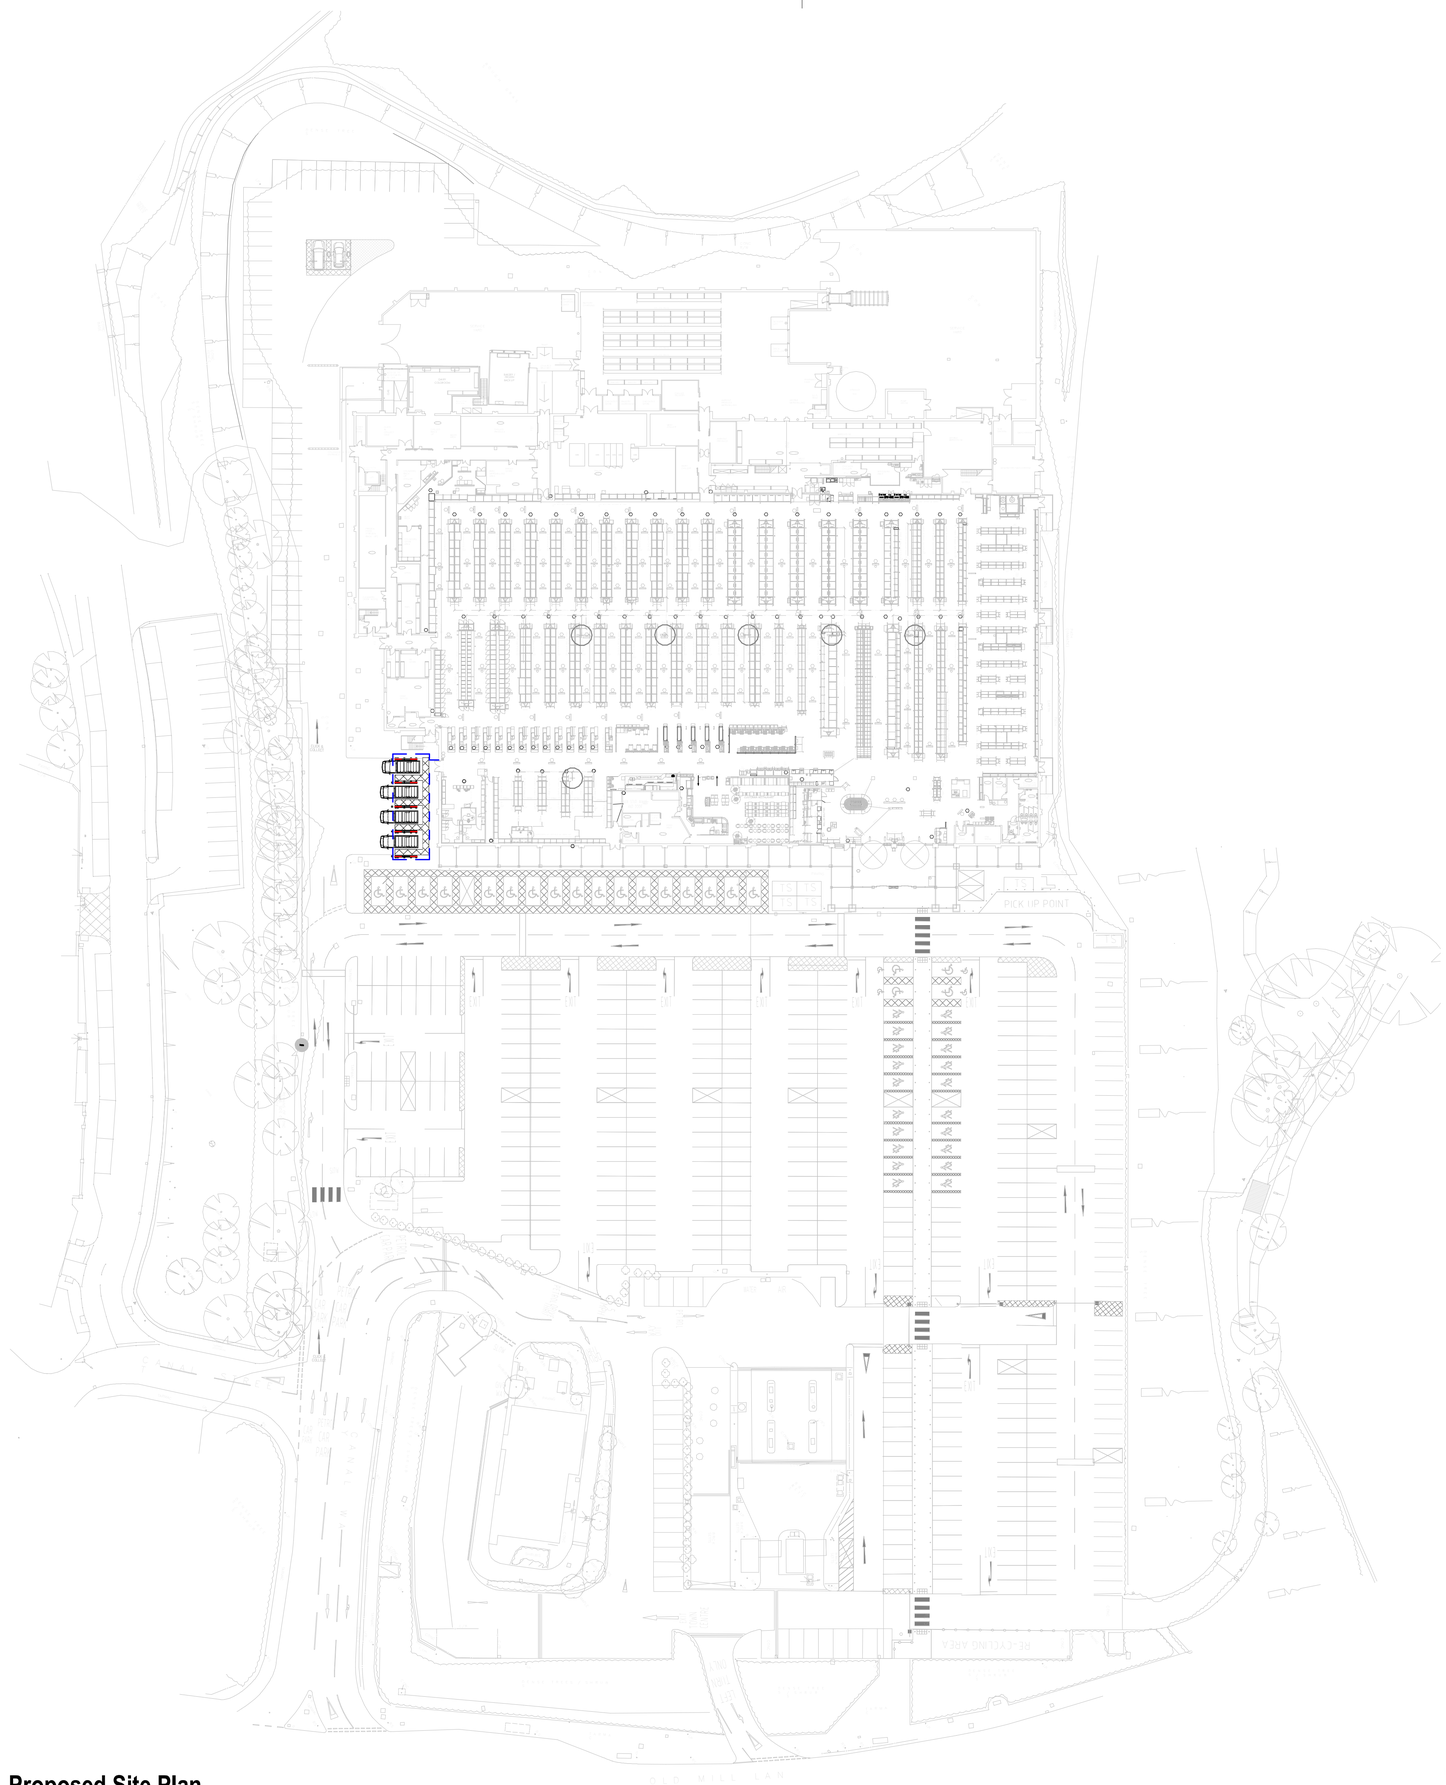


Proposed Site Plan

1 : 500

NOTES

All dimensions to be verified on site, and the Architect informed of any discrepancy. All drawings and specifications should be read in conjunction with the Health and Safety Plan; all conflicts should be reported to the Principal Designer.

This drawing is the copyright of C+A Design Limited. ©

DO NOT SCALE FROM THIS DRAWING

Construction staff and operatives must ensure the principle contractor has provided thorough and accurate information on all health and safety aspects relating to the designs identified on this drawing include the review of:

- Designers/contractors risk assessments
- Method statement
- Permit to work
- Construction phase health and safety plan

The designers note that the following health and safety risk relating to this drawing have not been eliminated during the design process:

ref	residual risk

LEGEND

Proposed Canopy

Proposed Armco Barrier

	revision	date	by	chk
A	Issue: Planning	02/12/20	RH	ATS

CLIENT

ASDA

Save money. Live better.

C+A Design

C+A Design Ltd. 2b - 3b Hathersage Business Park, Heather Lane, Hathersage, S32 1DP
Tel: 01433 652220 Web: www.cad-ltd.co.uk

DRAWING ISSUE

○ Preliminary ○ Costing ○ Construction
● Planning ○ Tender ○ Record

date	scale @ A1	drawn by	checked by
02/12/20	As indicated	RH	ATS

Home Shopping
Old Mill Lane, Barnsley S71 1LN

Proposed Site Plan

role	originator	volume	levels	type	suitability
A	CA	S1	00	DR	S4

project number	drawing number	revision
2116BN	210_02	A

M 0 5 10 20 40 60 80 1:1250
1 2 3 15 1:50/1:20

2116BN-CA-S1-00-DR-A-210_02-S4-ProposedSitePlan

file reference: c:\ACDOCS\Users\rhemingway\My Documents\2116BN-CA-S1-XX-XX-A-SSX_cosx.hemingway.rvt