

Drawing No.	Rev No.
MKP002 -003	



PROPOSED FRONT ELEVATION
SCALE 1:100 AT A3

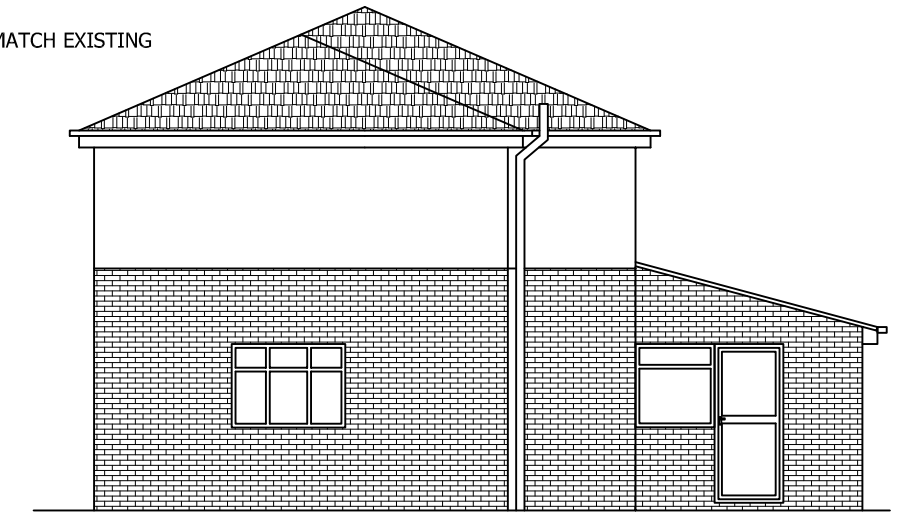

PROPOSED END ELEVATION
SCALE 1:100 AT A3

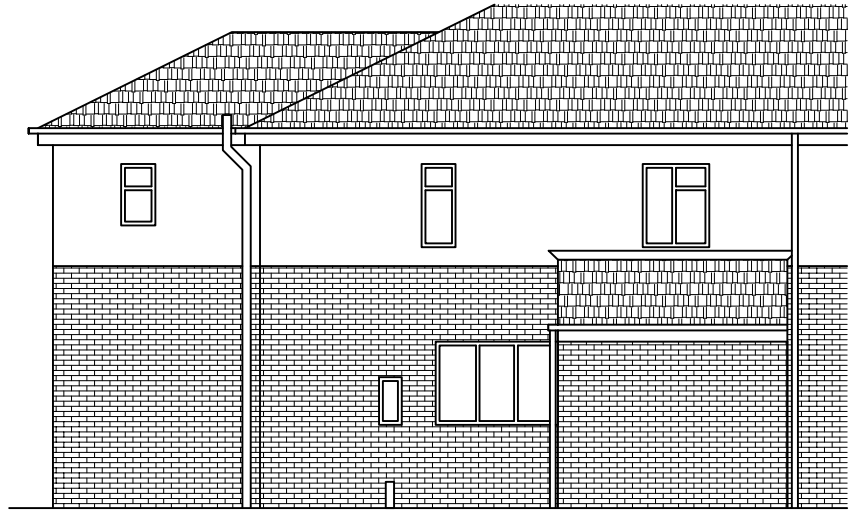

PROPOSED REAR ELEVATION
SCALE 1:100 AT A3

DO NOT SCALE: Contractor to check all dimensions and report any omissions or errors

NOTES

Rev	Description	By	Chk	App	Date

JRB DESIGNS Ltd
1 Savile Road
Cudworth
Barnsley
S72 8LT
Tel: 01226 383542
Fax: 01226 380078
Mob: 07970 541192
Email: john@jrbdesigns.co.uk

This drawing is copyright. © jrbdesigns Ltd.

Client
MR K PRIOR

Drawing Title
PROPOSED ELEVATIONS

Address
7 PARK AVENUE
GRIMETHORPE
BARNSLEY
S72 7HA

Project Title:
PROPOSED FIRST FLOOR SIDE EXTENSION

Purpose of Issue:
PLANNING

Drawing Status
FIRST ISSUE

Scale at A3	Drawn By	Date	
AS SHOWN	JRB	21/02/2013	
Checked By	Date	Approved By	Date
KP	21/02/2013	KP	21/02/2013
Project No.		Drawing No.	Revision
MKP002		003	-

APPROVAL [X] INFORMATION [ ] TENDER [ ] CONTRACT [ ] CONSTRUCTION [ ]