


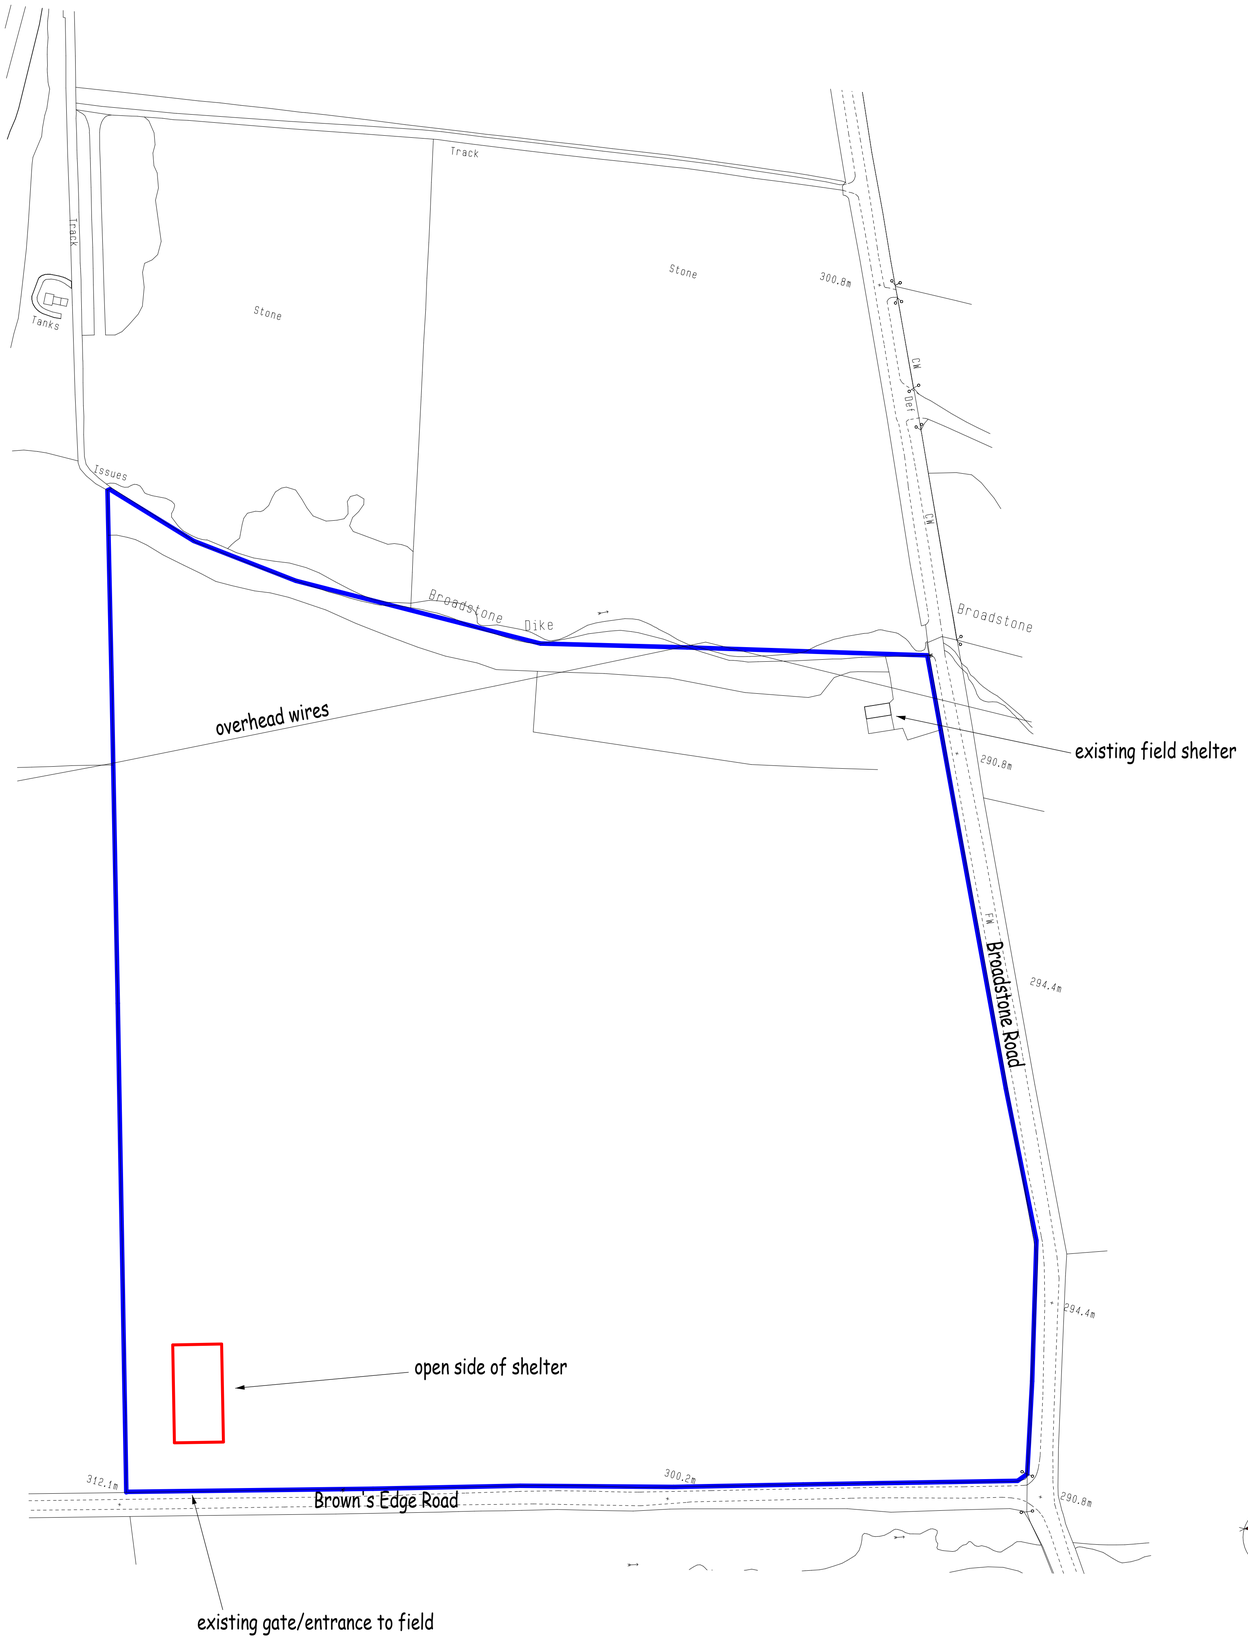


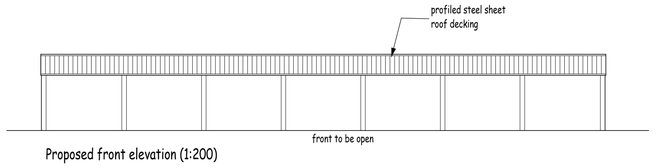


Proposed front elevation (1:200)

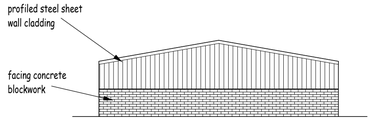


Proposed side elevation (1:200)

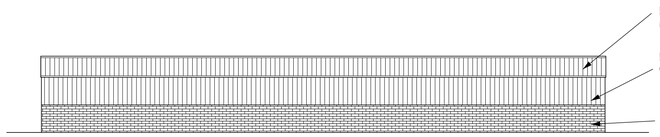

Proposed rear elevation (1:200)

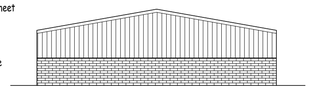

Proposed side elevation (1:200)

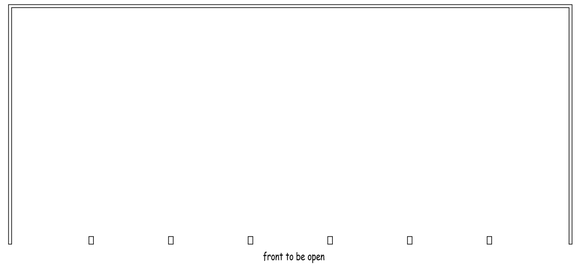

Layout plan (1:200)

0m	Scale 1:50	4m
0m	Scale 1:100	8m
0m	Scale 1:200	16m
0m	Scale 1:500	40m
0m	Scale 1:1250	100m

(When to scale of original plan bar = 8cm)

Drawn by

Colne Valley Design

For

dsa
David Storrie Associates
Town planning Consultants

42 New North Road
Huddersfield
HD1 5LS.

Tel: 01484 428552
Fax: 01484 428212

www.dsaplanning.co.uk

Project

Proposed field shelter.

For

Mr J Whitaker.

Address

Hey Slack Side Farm
Upper Cumber worth.

Title

Planning drawing.

Job No.	Drawing number	Date
10 J 29.	04.	Oct 2010.