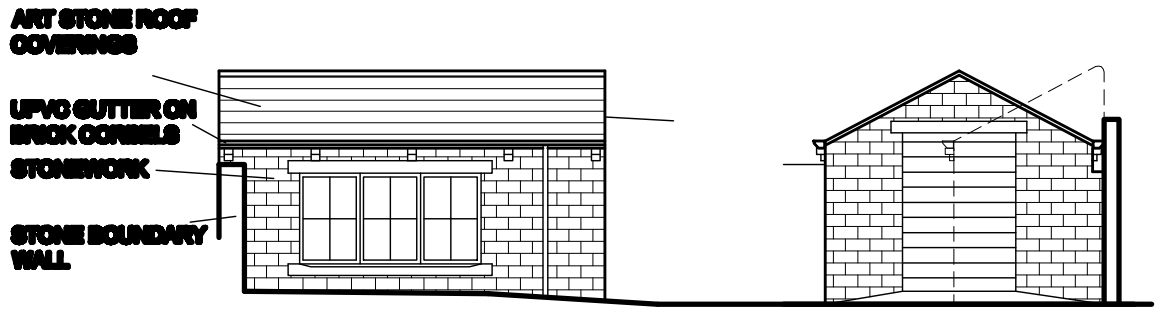
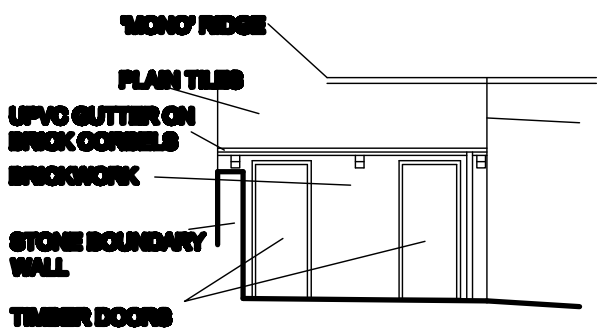




FRONT ELEVATION AS PROPOSED




SIDE ELEVATION AS PROPOSED



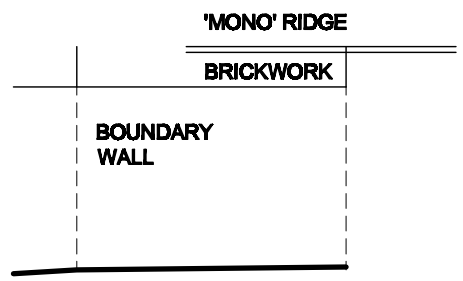

FRONT ELEVATION AS EXISTING





REAR ELEVATION AS EXISTING

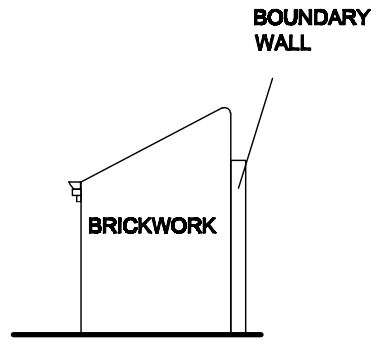



SIDE ELEVATION AS EXISTING

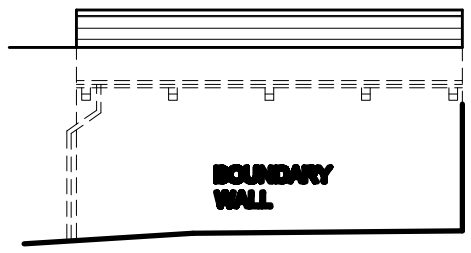


REAR ELEVATION AS PROPOSED

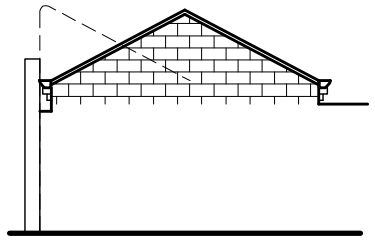


SIDE ELEVATION AS PROPOSED

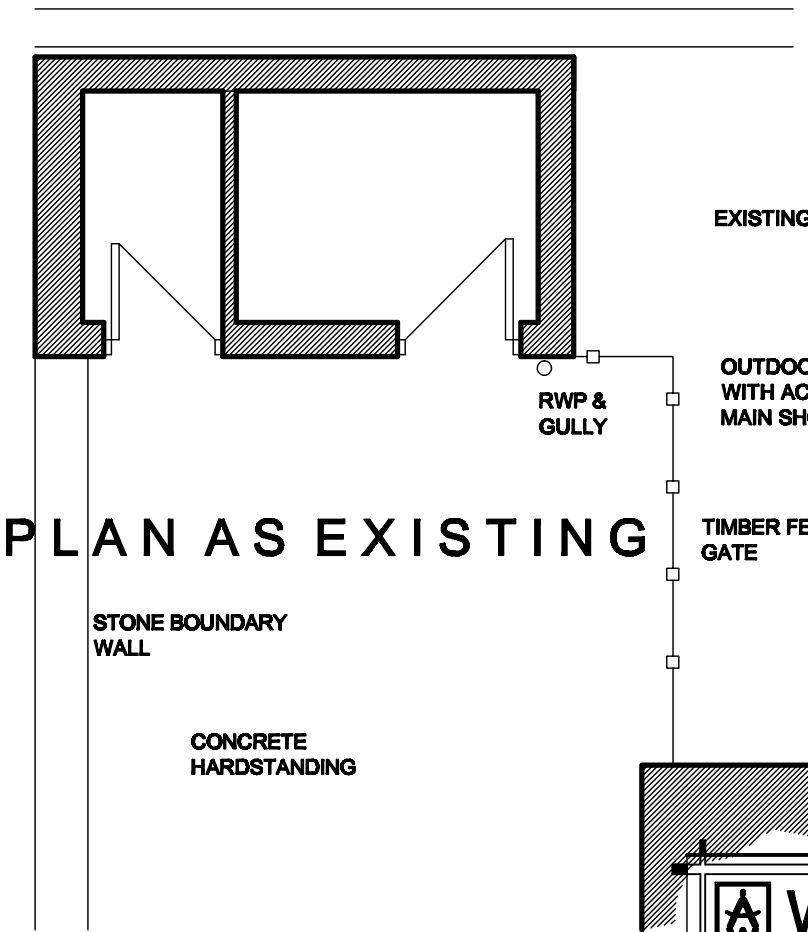


PLAN AS EXISTING



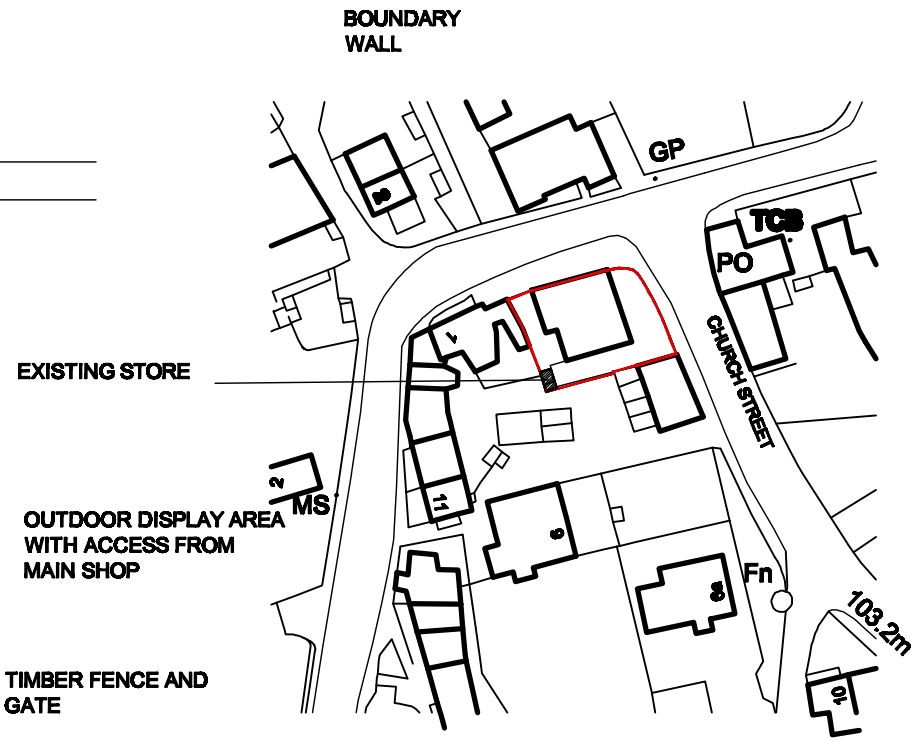
PLAN AS PROPOSED




LOCATION PLAN

SCALE 1:1250

White Agus PARTNERSHIP
8 MORSTON BUSINESS PARK, WHALEY ROAD, BARUGH GREEN, BARNSLEY. S75 1HQ
Phone: 01226 208482
Fax: 01226 283030
Email: info@whiteaguspartnership.co.uk
Web: www.whiteaguspartnership.co.uk
ARCHITECTURAL SERVICES AND SURVEYORS

| | |
|---|---|
| Project. EXTENSION TO EXTERNAL STORE 2 Church St Cawthorne, Barnsley S75 4HP | Client. CAWTHORNE ANTIQUES |
| Drawing Title. PLANS AND ELEVATIONS | Date. AUGUST 2013 / Scale. 1:@50 & 1:100 @ A3 |
| | Ref. 13-051 / Dwg. No. 01 / Rev. B |

| Date | Suffix | Description | Date | Suffix | Description |
|---|---|---|---|---|---|
| 02-09-13 | A | SIDE DOOR REVISED | | | |
| 16-10-13 | B | RAINWATER DISPOSAL CLARIFIED | | | |