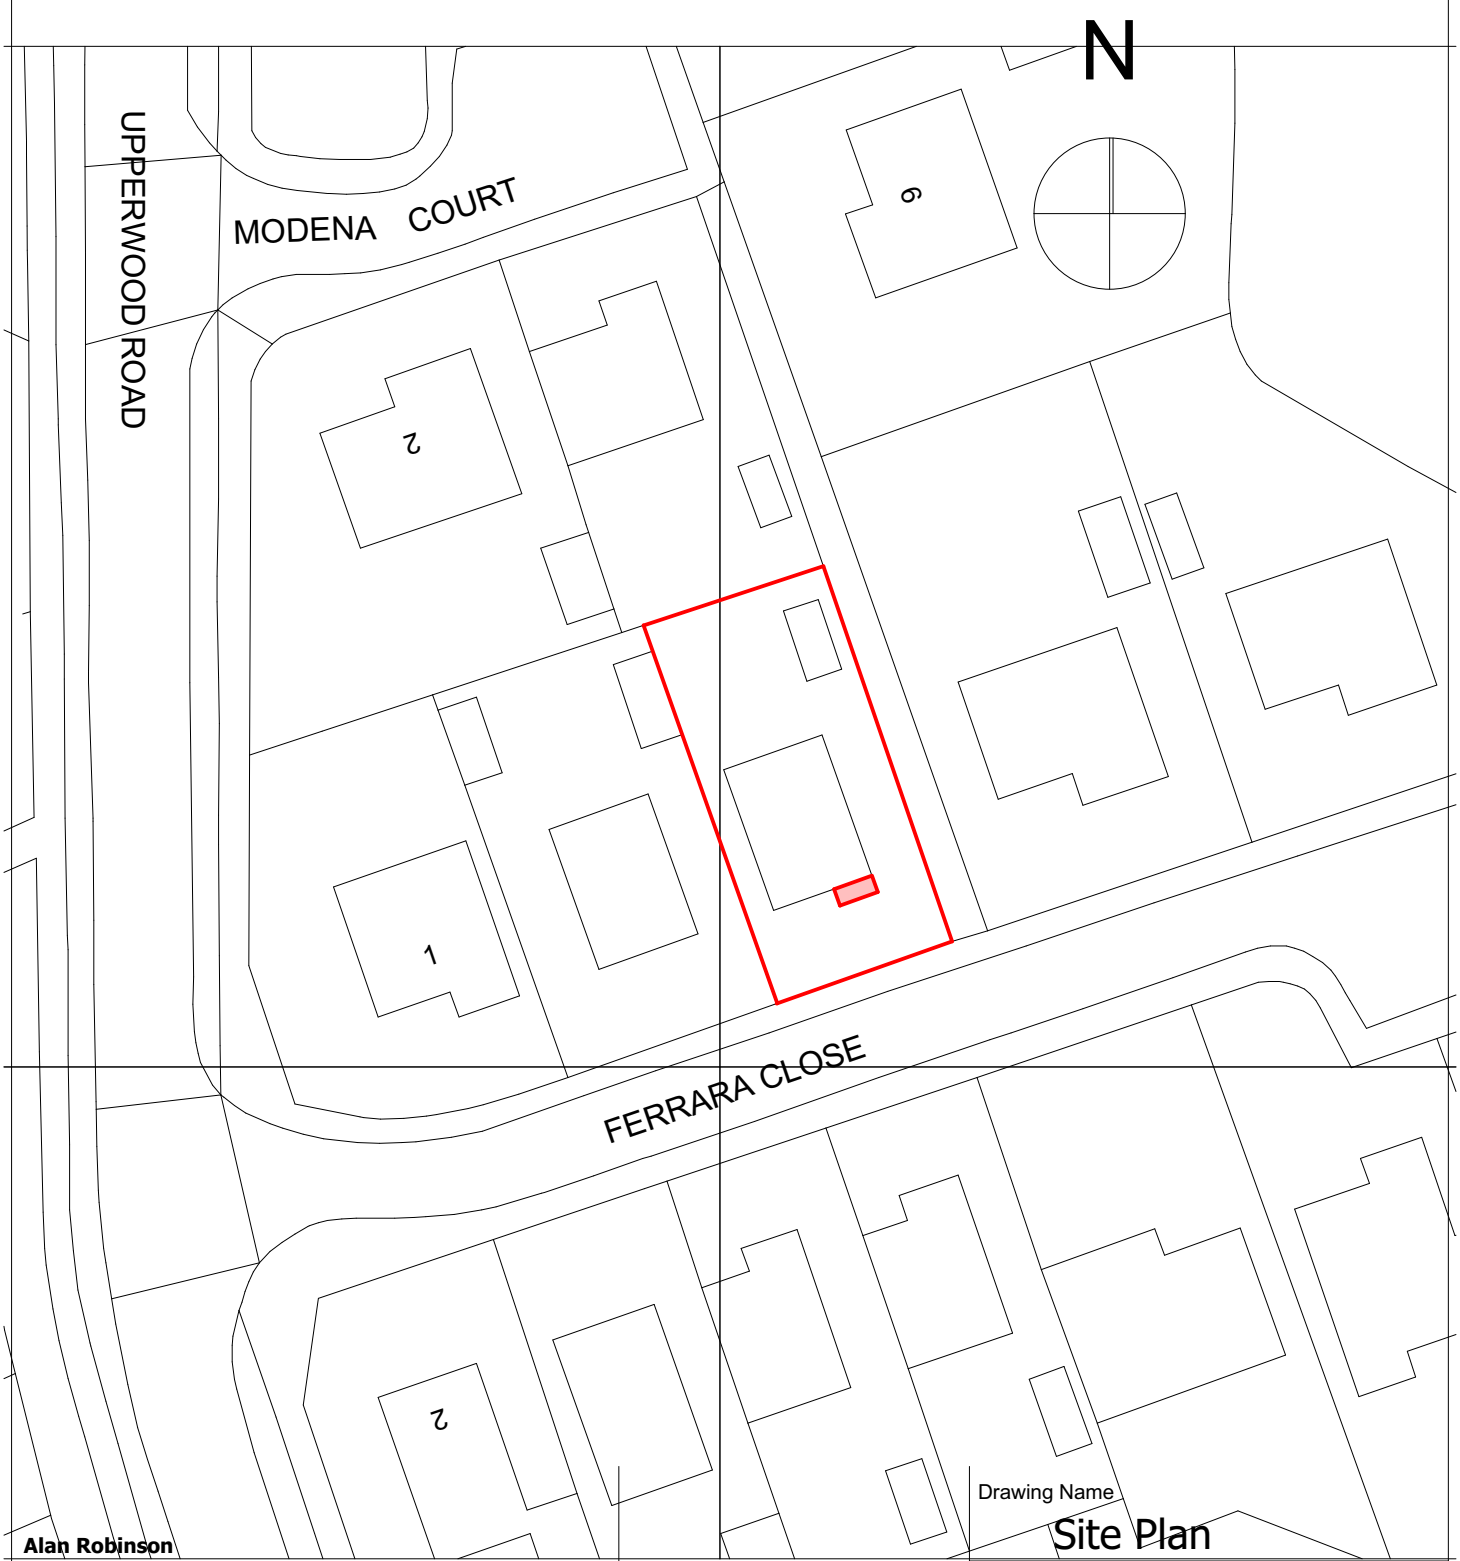



Drawing Name

Site Plan

**Alan Robinson**
**Chartered Architect BA Dip Arch RIBA, BSc (Hons)PM**
**2 Gawber Road, Barnsley S75 2AF**
**Tel/Fax 01226 286066 Mob 07947808933**

Client Morley

Drawing Scale: 1/500

Project: Proposed Single storey Front Extension to
5 Ferrara Close, Darfield, Barnsley

Rev: #Rev: