
All dimensions unless stated otherwise are in millimeters (mm) **IF IN DOUBT ASK -** [redacted]

ALL DIMENSIONS AND LEVELS TO BE CHECKED ON SITE PRIOR ORDERING ANY MATERIALS

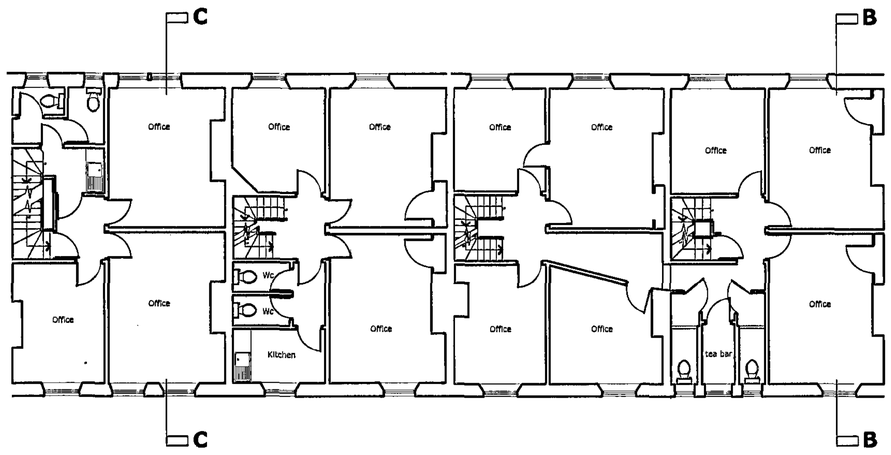


Ground Floor Scale 1:50

Positions of Gas, water & electric services not surveyed proceed with caution.
All levels +/- 0.005mm




First Floor Scale 1:50

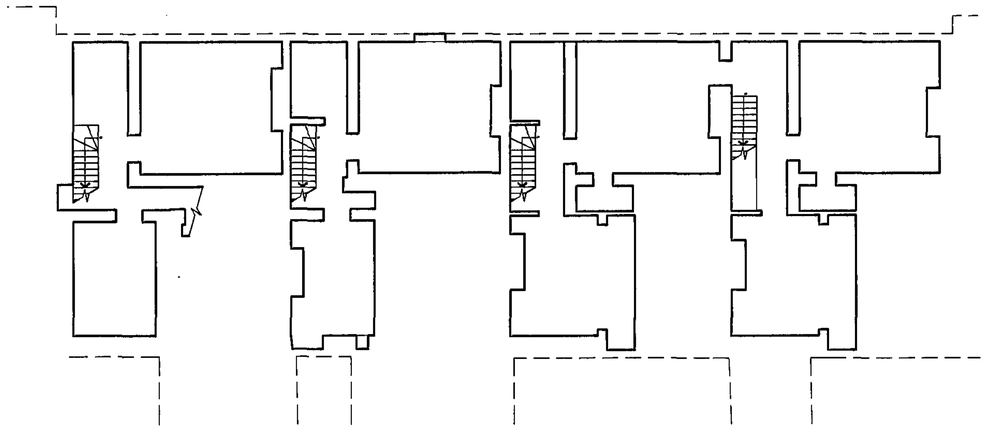

Basement level Scale 1:50

Positions of Gas, water & electric services not surveyed proceed with caution.

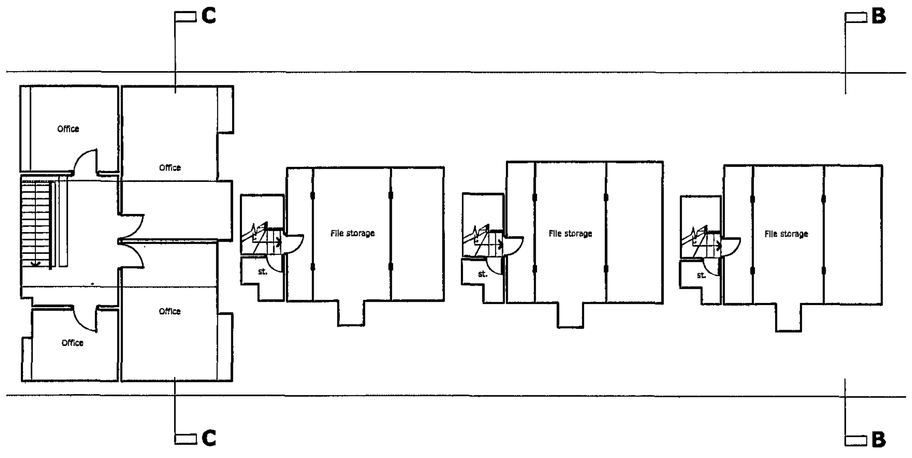

Second Floor Scale 1:50

Barnsley Metropolitan Borough Council
12 DEC 2008
Corporate Mail Room

Revisions	
Rev A: Infomation added to Basement Plan 29.10.08	

Client

ATTEYS SOLICITORS
REGENT STREET
BARNSLEY

Project

EXTENSION &
ALTERATION OF
25-31 REGENT STREET

Drawing Title

FLOOR PLANS
AS EXISTING

ka
ARCHITECTS
Koyander Associates Architects
73 Saltergate Chesterfield S40 1JS
Tel. 01246 200210 Fax. 01246 200876
Email: info@koyander.entadsl.com


Date	Drawn	Checked	Scale
03:11:07	RPS		1:100

Project No.	Drawing No.	Rev
623	001	A

This drawing is the property of Koyander Associates.
By accepting delivery of this drawing the recipient hereby agrees that the information contained within this drawing, in whole or in part, is confidential and proprietary to Koyander Associates and that it will not reproduce or redistribute such drawing, discuss the information contained herein or make reproductions without the prior written approval of Koyander Associates and will hold all information relating to this drawing in confidence.


All dimensions unless stated otherwise are in millimeters (mm) **IF IN DOUBT ASK -** [redacted]

ALL DIMENSIONS AND LEVELS TO BE CHECKED ON SITE PRIOR ORDERING ANY MATERIALS

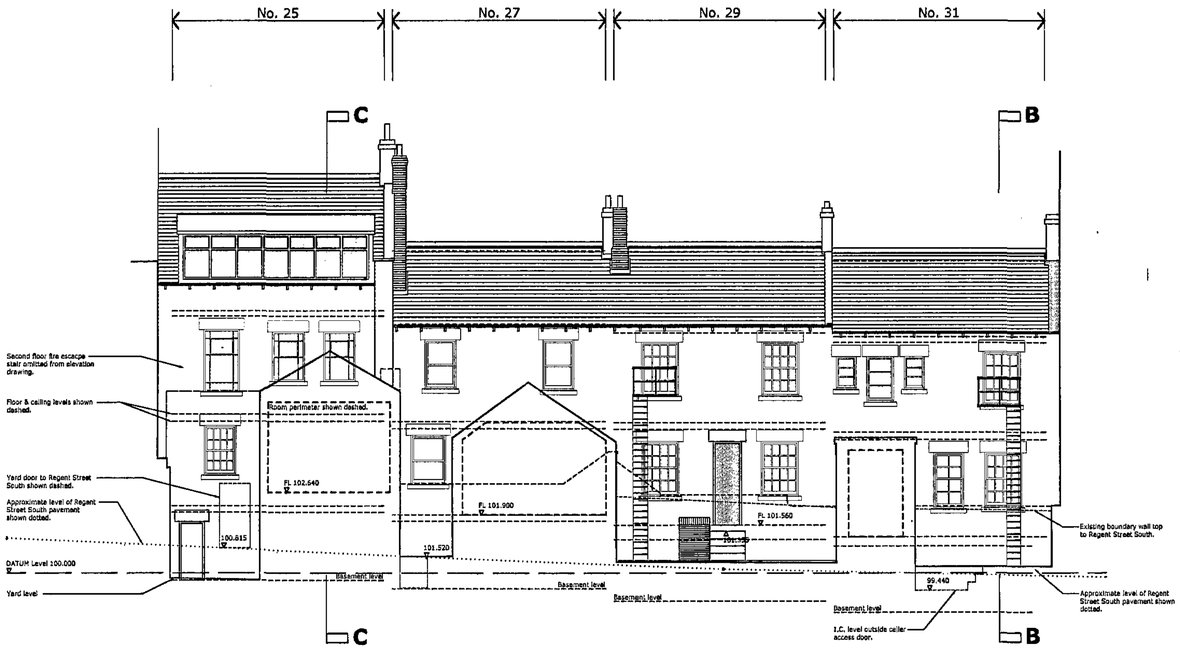


Sectional Elevation Regent Street South Scale 1:100

All levels +/- 0.005mm

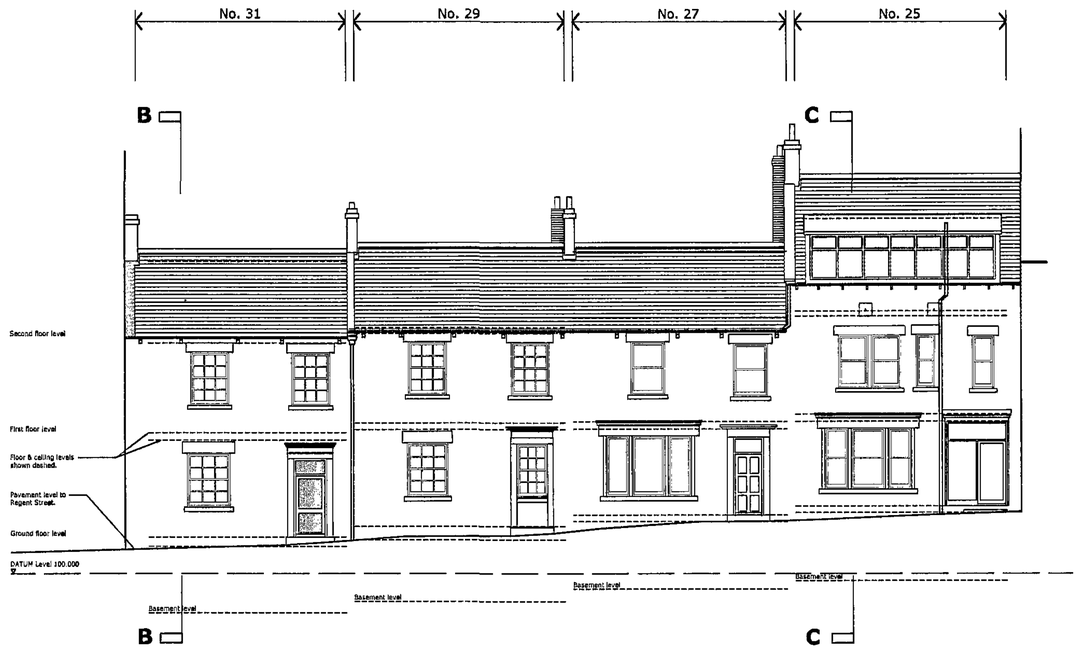

Elevation Regent Street Scale 1:100

All levels +/- 0.005mm

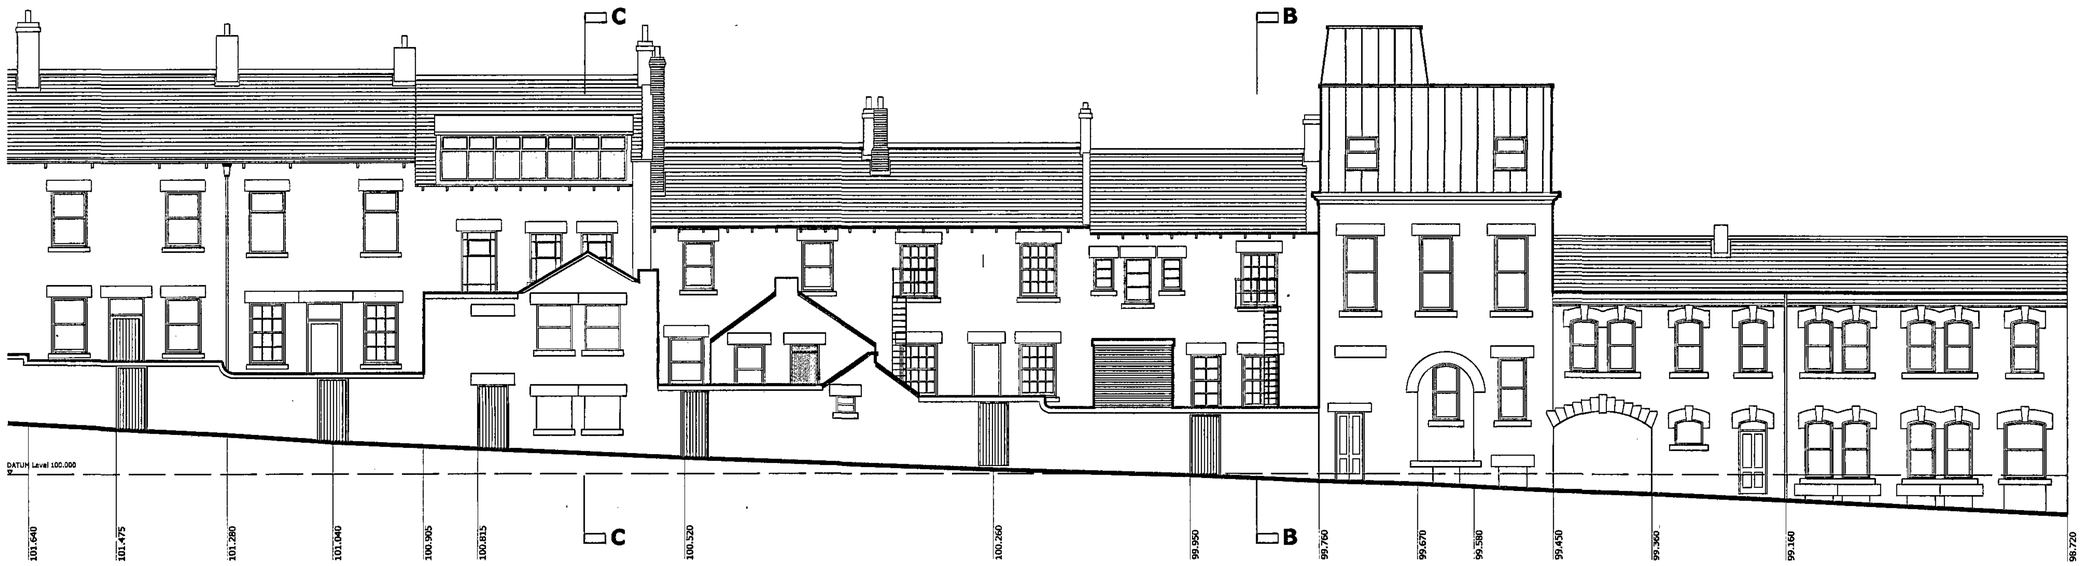

Streetscape Regent Street South Scale 1:100

All levels +/- 0.005mm

Barnsley Metropolitan Borough Council
12 DEC 2008
Corporate Mail Room

Revisions	
Rev A: Regent Street South elevation added 06.10.08	

Client

ATTEYS SOLICITORS
REGENT STREET
BARNSLEY

Project

EXTENSION &
ALTERATION OF
25-31 REGENT STREET

Drawing Title

ELEVATIONS AS EXISTING


ka
ARCHITECTS
Koyander Associates Architects
73 Saltergate Chesterfield S40 1JS
Tel. 01246 200210 Fax. 01246 200876
Email: info@koyander.entadsl.com

Date	Drawn	Checked	Scale
03:11:07	RPS		1:100

Project No.	Drawing No.	Rev
623	002	A

This drawing is the property of Koyander Associates.
By accepting delivery of this drawing the recipient hereby agrees that the information contained within this drawing, in whole or in part, is confidential and proprietary to Koyander Associates and that it will not reproduce or redistribute such drawing, discuss the information contained herein or make reproductions without the prior written approval of Koyander Associates and will hold all information relating to this drawing in confidence.


All dimensions unless stated otherwise are in millimeters (mm) **IF IN DOUBT ASK -** [redacted]

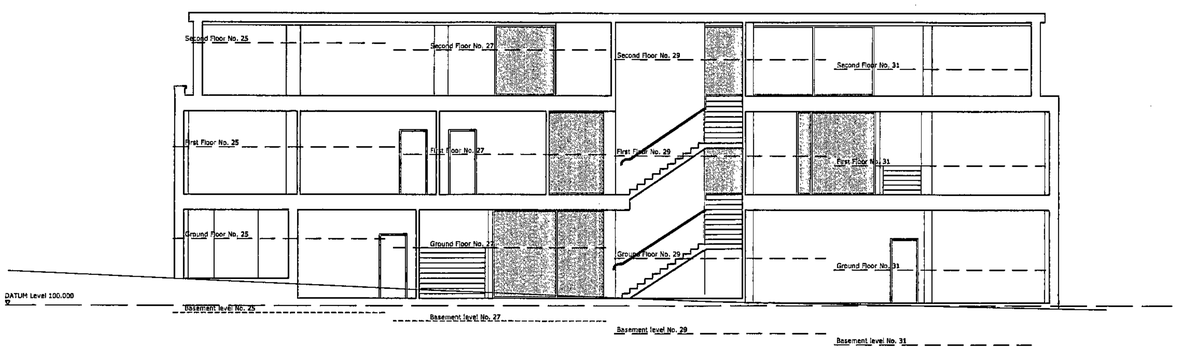

Section A-A
Longitudinal Section through Proposed Offices


Scale 1:100

All levels +/- 0.005mm

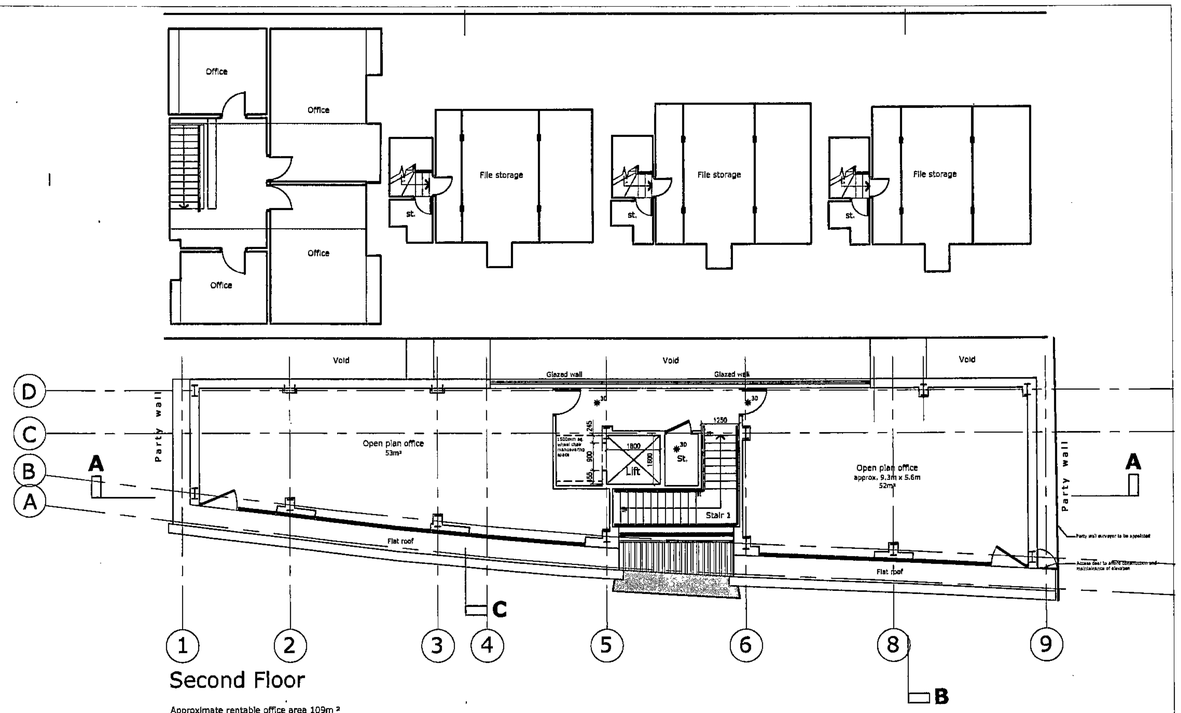

Second Floor


Approximate rentable office area 109m²

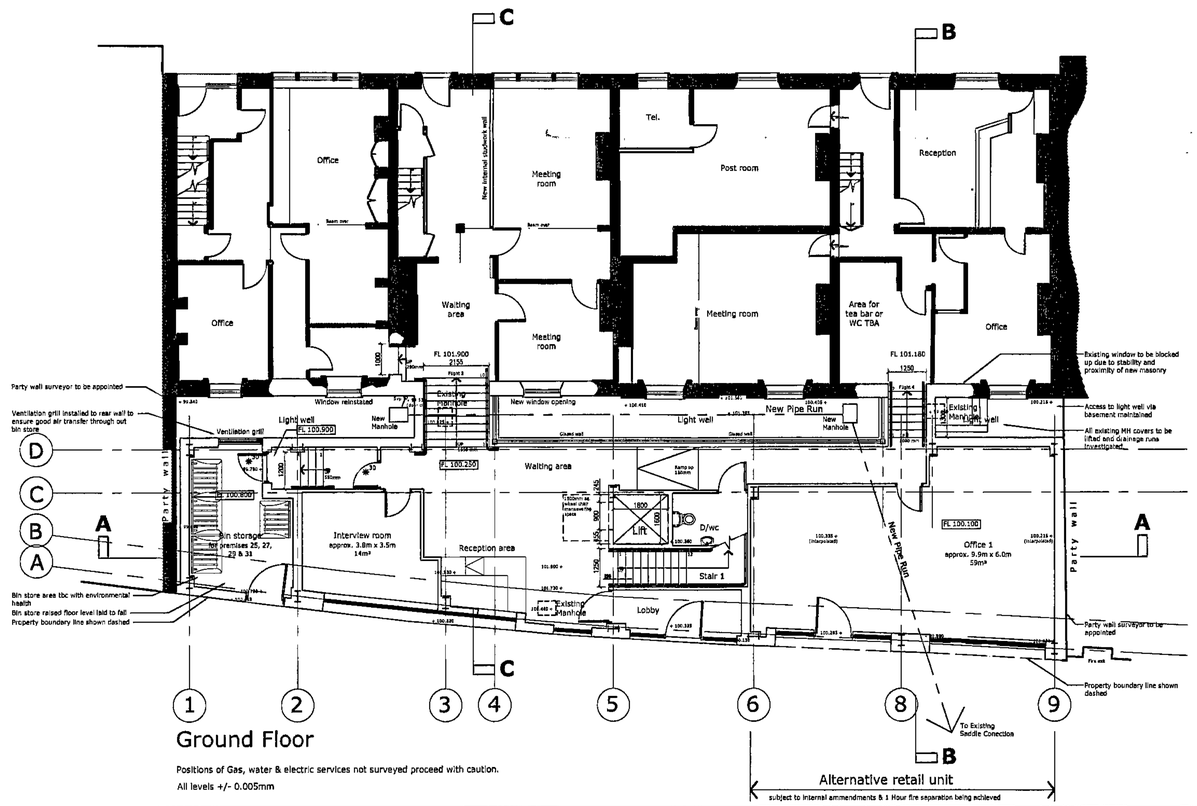

Ground Floor

Positions of Gas, water & electric services not surveyed proceed with caution.

All levels +/- 0.005mm

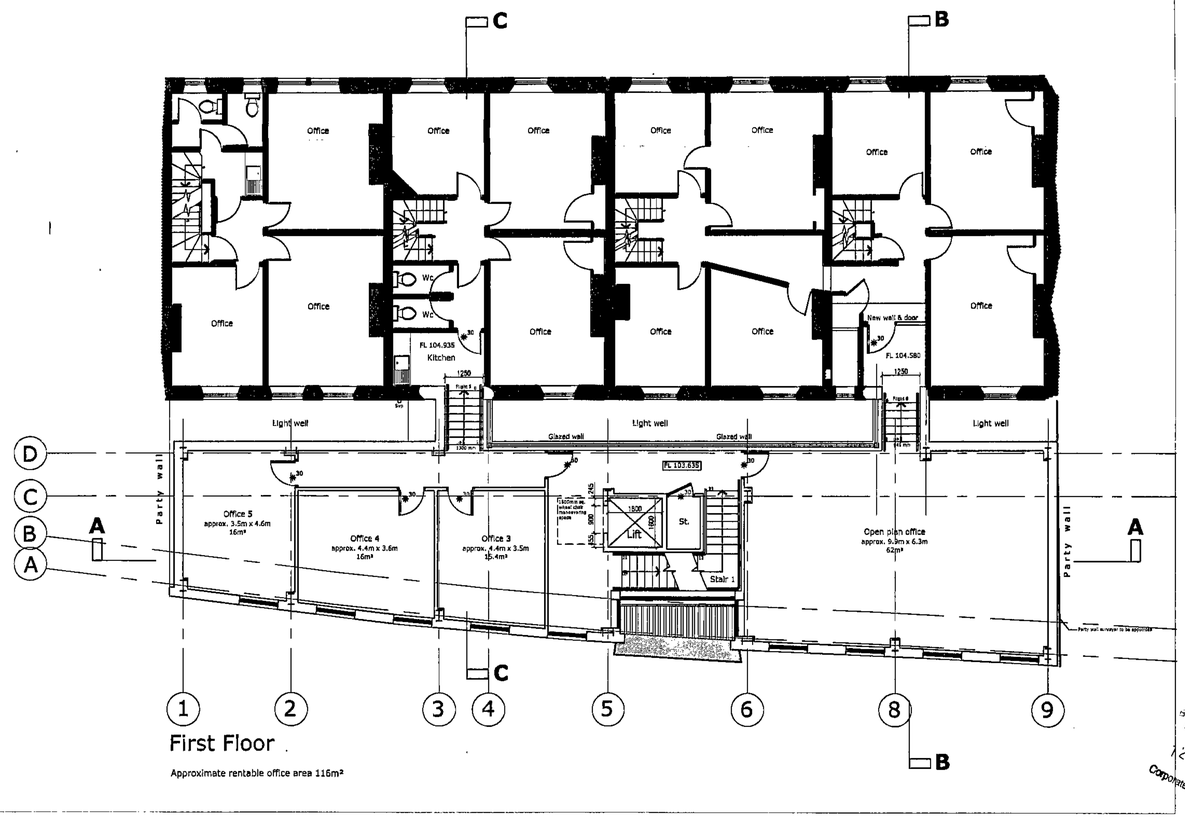

First Floor

Approximate rentable office area 116m²

12 DEC 2008
Corporate Mail Room

Revisions	
Rev A: Entrance arrangement adjusted & staircase handed 06.05.08 Rev B: Internal layout adjusted 22.10.08	

Client

ATTEYS SOLICITORS
REGENT STREET
BARNSLEY

Project

EXTENSION &
ALTERATION OF
25-31 REGENT STREET

Drawing Title

PROPOSED PLANS


ka
ARCHITECTS
Koyander Associates Architects
73 Saltergate Chesterfield S40 1JS
Tel. 01246 200210 Fax. 01246 200876
Email: info@koyander.entadsl.com

Date	Drawn	Checked	Scale
06:05:08	RPS		1:100

Project No.	Drawing No.	Rev
623	003	B


This drawing is the property of Koyander Associates.
By accepting delivery of this drawing the recipient hereby agrees that the information contained within this drawing, in whole or in part, is confidential and proprietary to Koyander Associates and that it will not reproduce or redistribute such drawing, discuss the information contained herein or make reproductions without the prior written approval of Koyander Associates and will hold all information relating to this drawing in confidence.

All dimensions unless stated otherwise are in millimeters (mm) **IF IN DOUBT ASK -** [redacted]

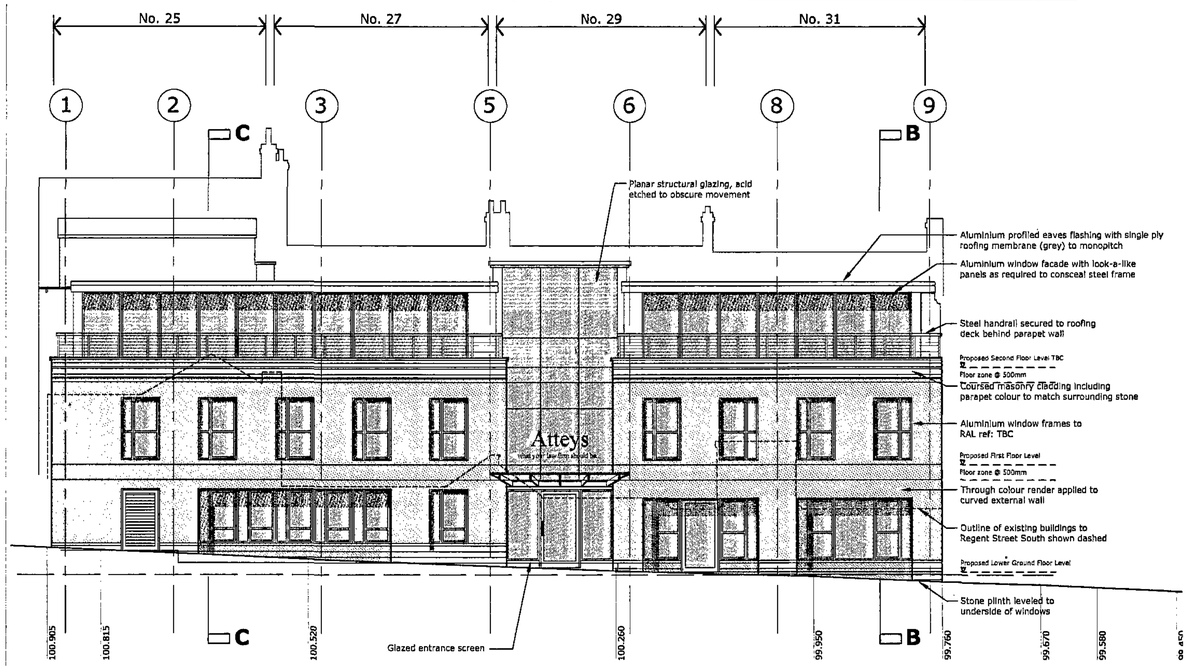


Elevation Regent Street South Scale 1:100

All levels +/- 0.005mm

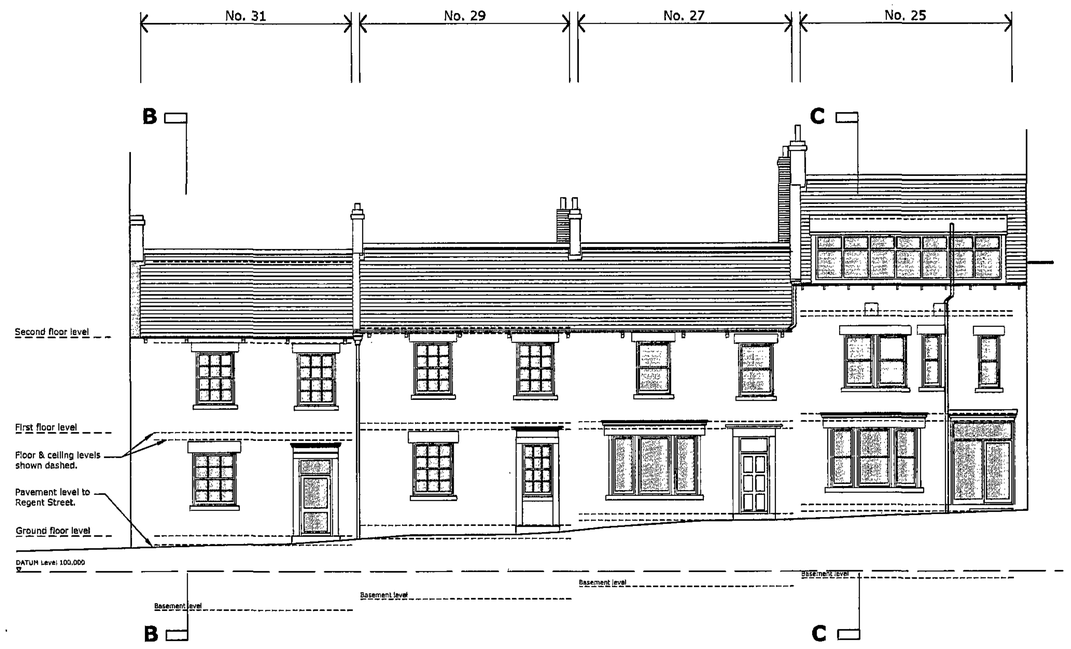

Elevation Regent Street Scale 1:100

All levels +/- 0.005mm

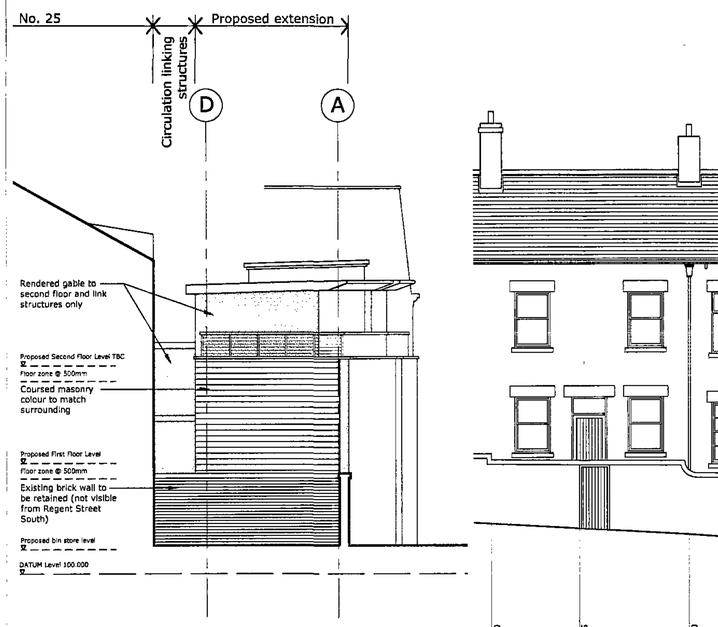

East Elevation Scale 1:100

All levels +/- 0.005mm



Streetscape Regent Street South Scale 1:100

All levels +/- 0.005mm

Barnsley Metropolitan Borough Council
12 DEC 2008
Corporate Mail Room

Revisions
Rev A: Entrance arrangement adjusted & staircase handed 06.05.08
Rev B: Elevations ammended 22.10.08

SUBJECT TO PLANNING APPROVAL

Client
ATTEYS SOLICITORS
REGENT STREET
BARNSLEY

Project
EXTENSION &
ALTERATION OF
25-31 REGENT STREET

Drawing Title
PROPOSED ELEVATIONS


ka
ARCHITECTS
Koyander Associates Architects
73 Saltergate Chesterfield S40 1JS
Tel. 01246 200210 Fax. 01246 200876
Email: info@koyander.entadsl.com

Date	Drawn	Checked	Scale
06:05:08	RPS		1:100


Project No.	Drawing No.	Rev
623	004	B

This drawing is the property of Koyander Associates.
By accepting delivery of this drawing the recipient hereby agrees that the information contained within this drawing, in whole or in part, is confidential and proprietary to Koyander Associates and that it will not reproduce or redistribute such drawing, discuss the information contained herein or make reproductions without the prior written approval of Koyander Associates and will hold all information relating to this drawing in confidence.


All dimensions unless stated otherwise are in millimeters (mm) **IF IN DOUBT ASK -** [redacted]

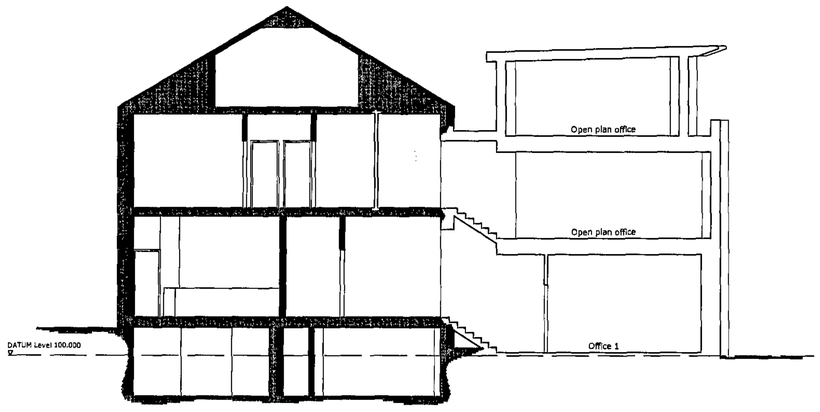

Section B-B
Cross section through No. 31 Scale 1:100
All levels +/- 0.005mm

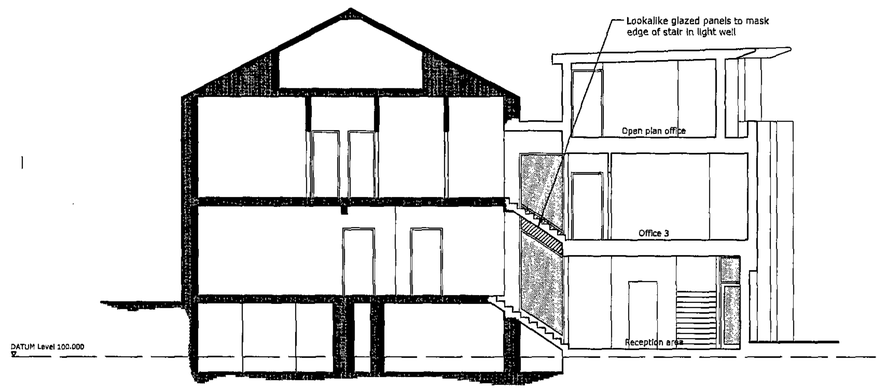

Section C-C
Cross section through No. 25 Scale 1:100
All levels +/- 0.005mm

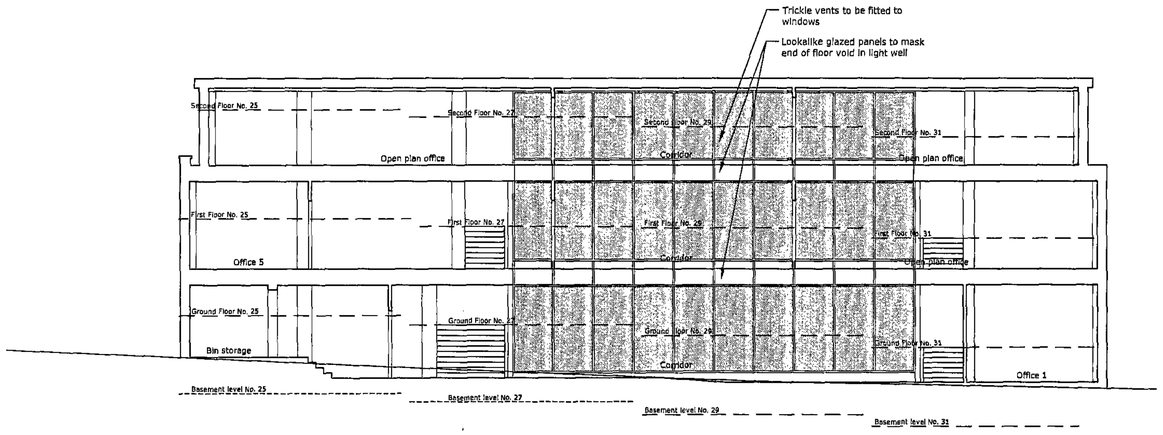

Section D-D
Glazed Wall Sectional Elevation through Proposed Offices Scale 1:100
All levels +/- 0.005mm

Barnsley Metropolitan Borough Council
12 DEC 2008
Corporate Mail Room

visions
v A:

SUBJECT TO PLANNING APPROVAL

Client

ATTEYS SOLICITORS
REGENT STREET
BARNSLEY

Project

EXTENSION &
ALTERATION OF
25-31 REGENT STREET

Drawing Title

PROPOSED SECTIONS

ka
ARCHITECTS
Koyander Associates Architects
73 Saltergate Chesterfield S40 1JS
Tel. 01246 200210 Fax. 01246 200876
Email: info@koyander.entadsl.com

Date	Drawn	Checked	Scale
06:05:08	RPS		1:100
Project No. 623		Drawing No. 005	Rev .

This drawing is the property of Koyander Associates.
By accepting delivery of this drawing the recipient hereby agrees that the information contained within this drawing, in whole or in part, is confidential and proprietary to Koyander Associates and that it will not reproduce or redistribute such drawing, discuss the information contained herein or make reproductions without the prior written approval of Koyander Associates and will hold all information relating to this drawing in confidence.

All dimensions unless stated otherwise are in millimeters (mm) **IF IN DOUBT ASK -** [redacted]













Barnsley Metropolitan Borough Council
12 DEC 2008
Corporate Mail Room

Revisions	
Rev A:	

Client

ATTEYS SOLICITORS
REGENT STREET
BARNSLEY

Project

EXTENSION &
ALTERATION OF
25-31 REGENT STREET

Drawing Title

3D Images

ka
ARCHITECTS
Koyander Associates Architects
73 Saltergate Chesterfield S40 1JS
Tel. 01246 200210 Fax. 01246 200876
Email: info@koyander.entadsl.com

Date	Drawn	Checked	Scale
29:10:08	LAO		Not to Scale
Project No.		Drawing No.	Rev
623		007	.

This drawing is the property of Koyander Associates.
By accepting delivery of this drawing the recipient hereby agrees that the information contained within this drawing, in whole or in part, is confidential and proprietary to Koyander Associates and that it will not reproduce or redistribute such drawing, discuss the information contained herein or make reproductions without the prior written approval of Koyander Associates and will hold all information relating to this drawing in confidence.