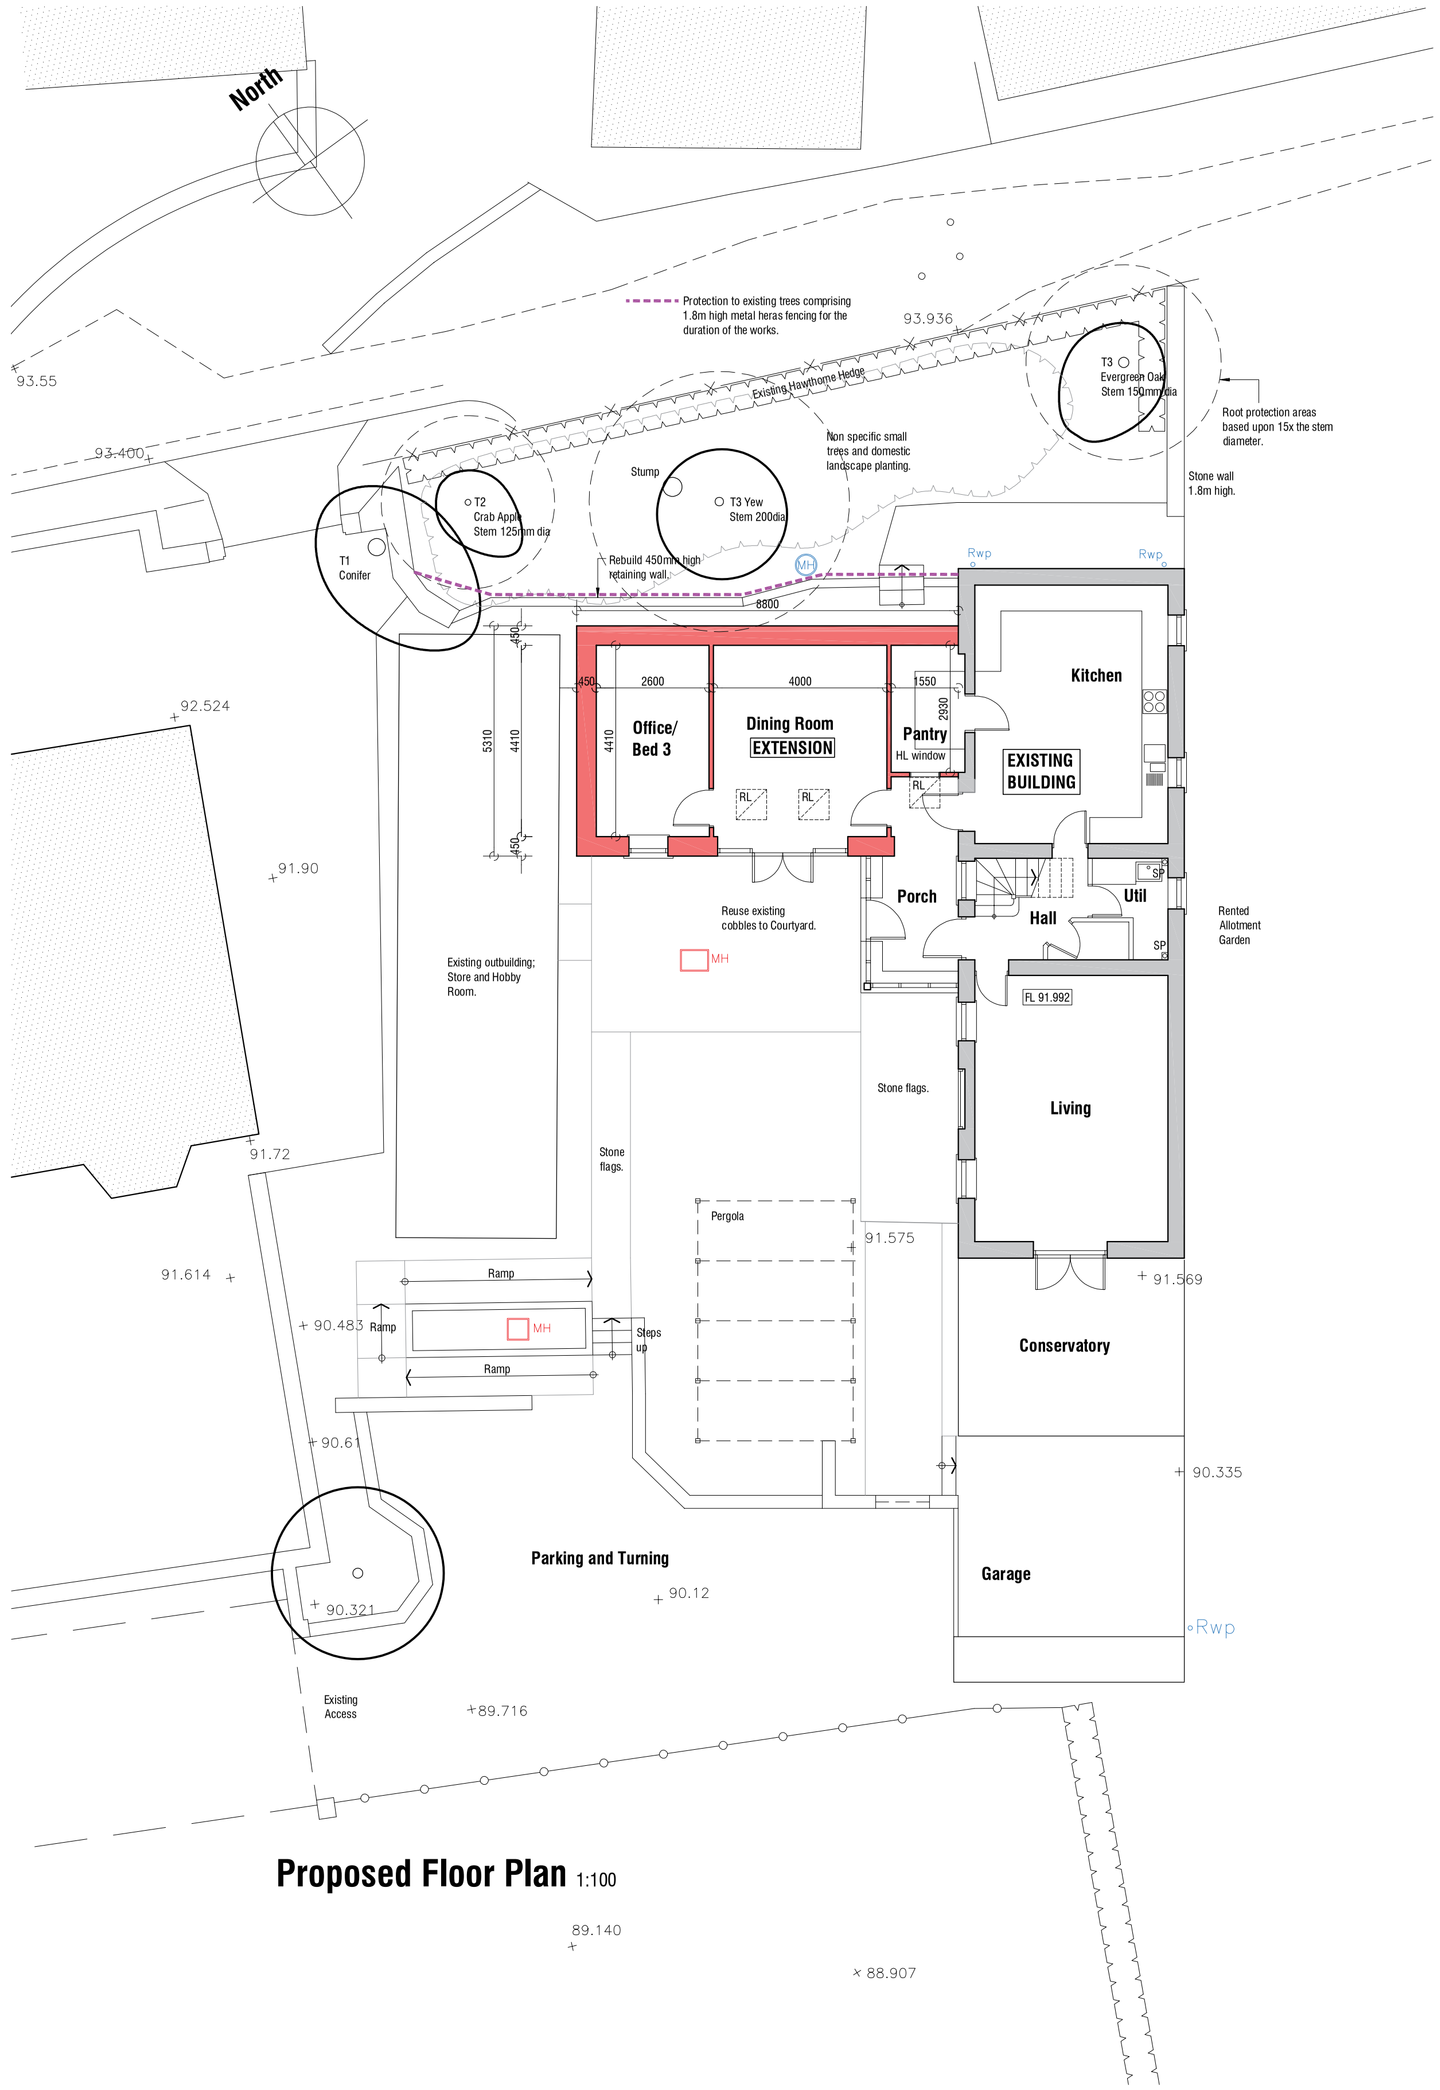

Proposed Floor Plan 1:100

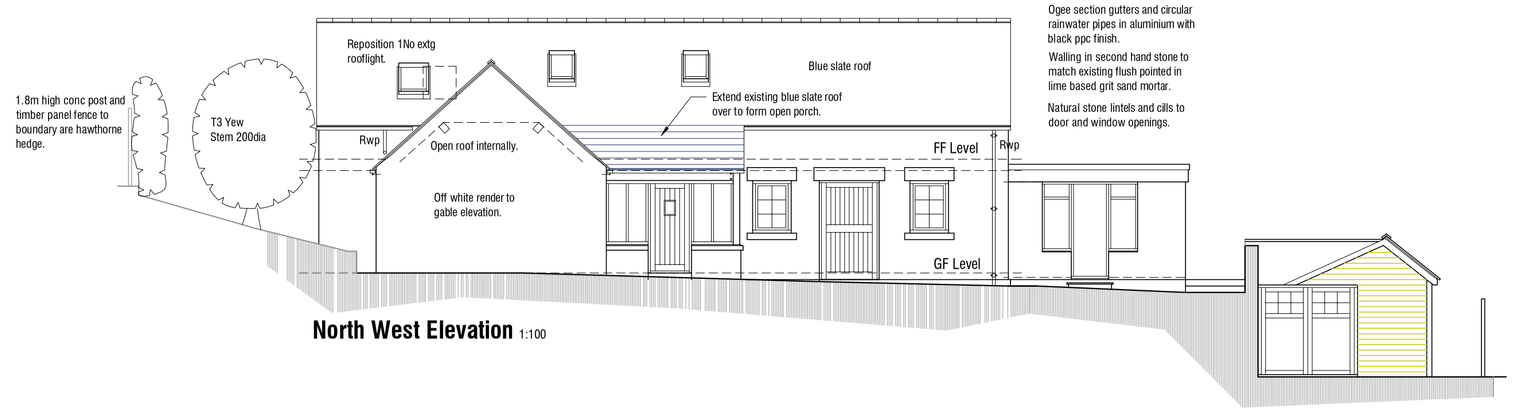

North West Elevation 1:100

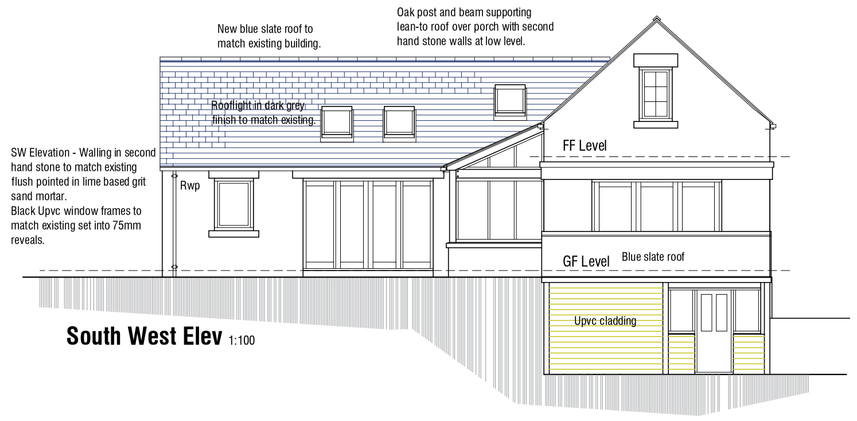

South West Elev 1:100

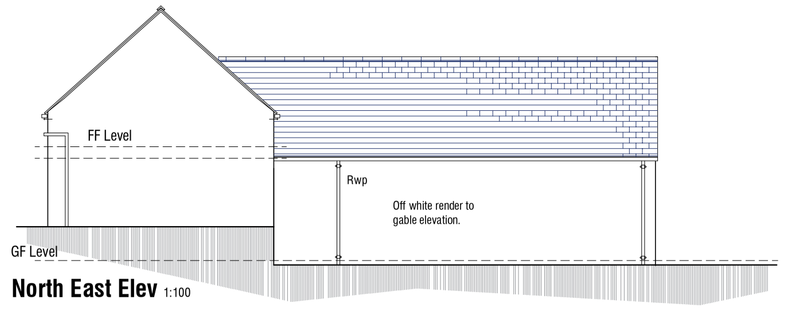

North East Elev 1:100

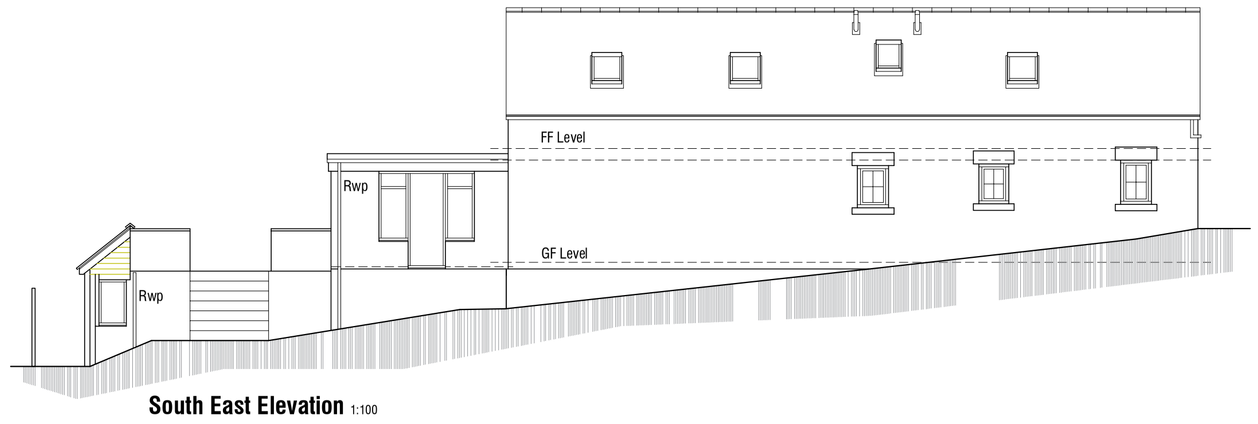

South East Elevation 1:100

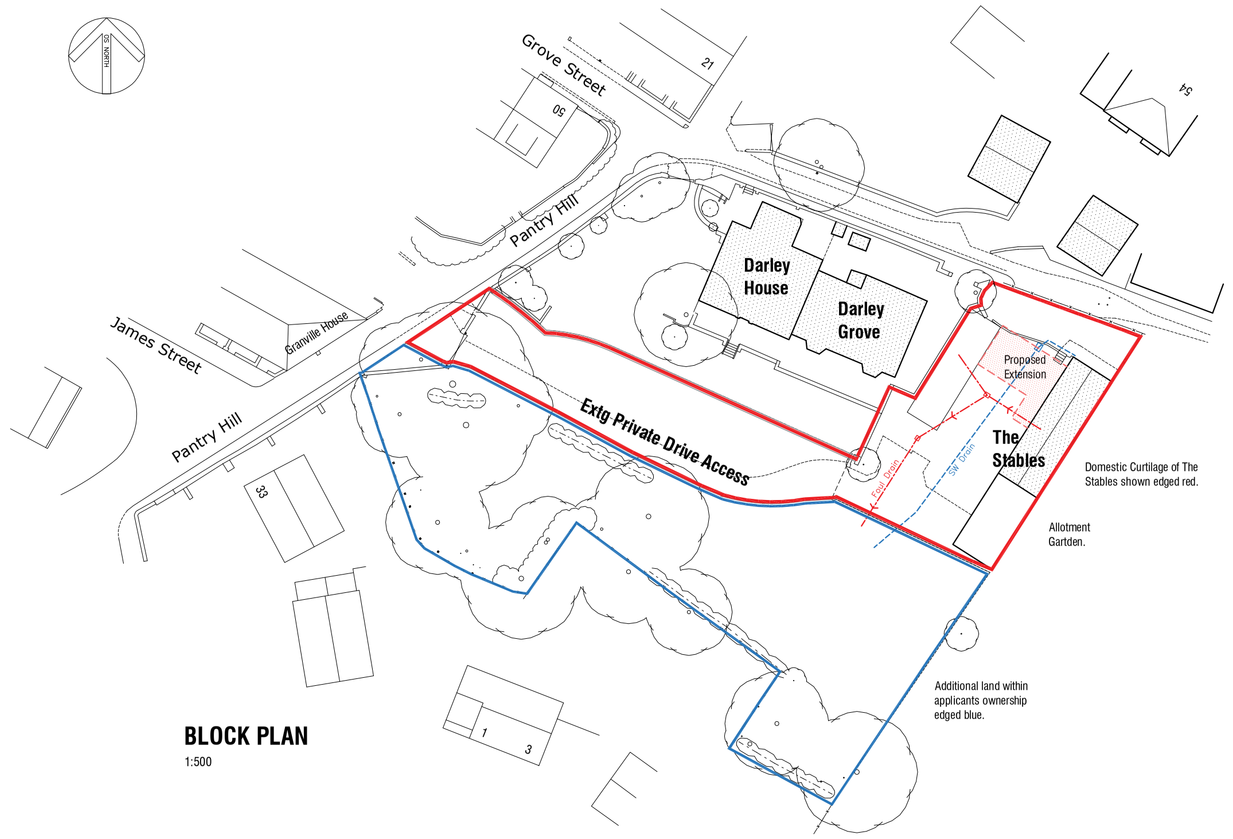

BLOCK PLAN

1:500

Rev C 14.04.25 Updated for planning application.
Rev B 26.03.25 Amend Design.
Rev A 24.03.25 Amend Design.

THE STABLES
PANTRY HILL
WORSBROUGH DALE
BARNSLEY

PROPOSALS

PLANS & ELEVATIONS

mboothdesign
architectural design and building consultants
Fairfield House
Berneslai Close Barnsley
S70 2FL
Tel: 07881898300
E: mark@mboothdesign.co.uk

Scale	1:100 @ A2	Drawn	MJB
Date	March 2025	Ref.	16.20
Dwg No.	P101	Rev.	C

0cm 2cm 4cm 6cm

Copyright mboothdesign. All dimensions in millimeters unless otherwise stated. Dimensions for setting out in existing buildings are to be checked and verified on site.