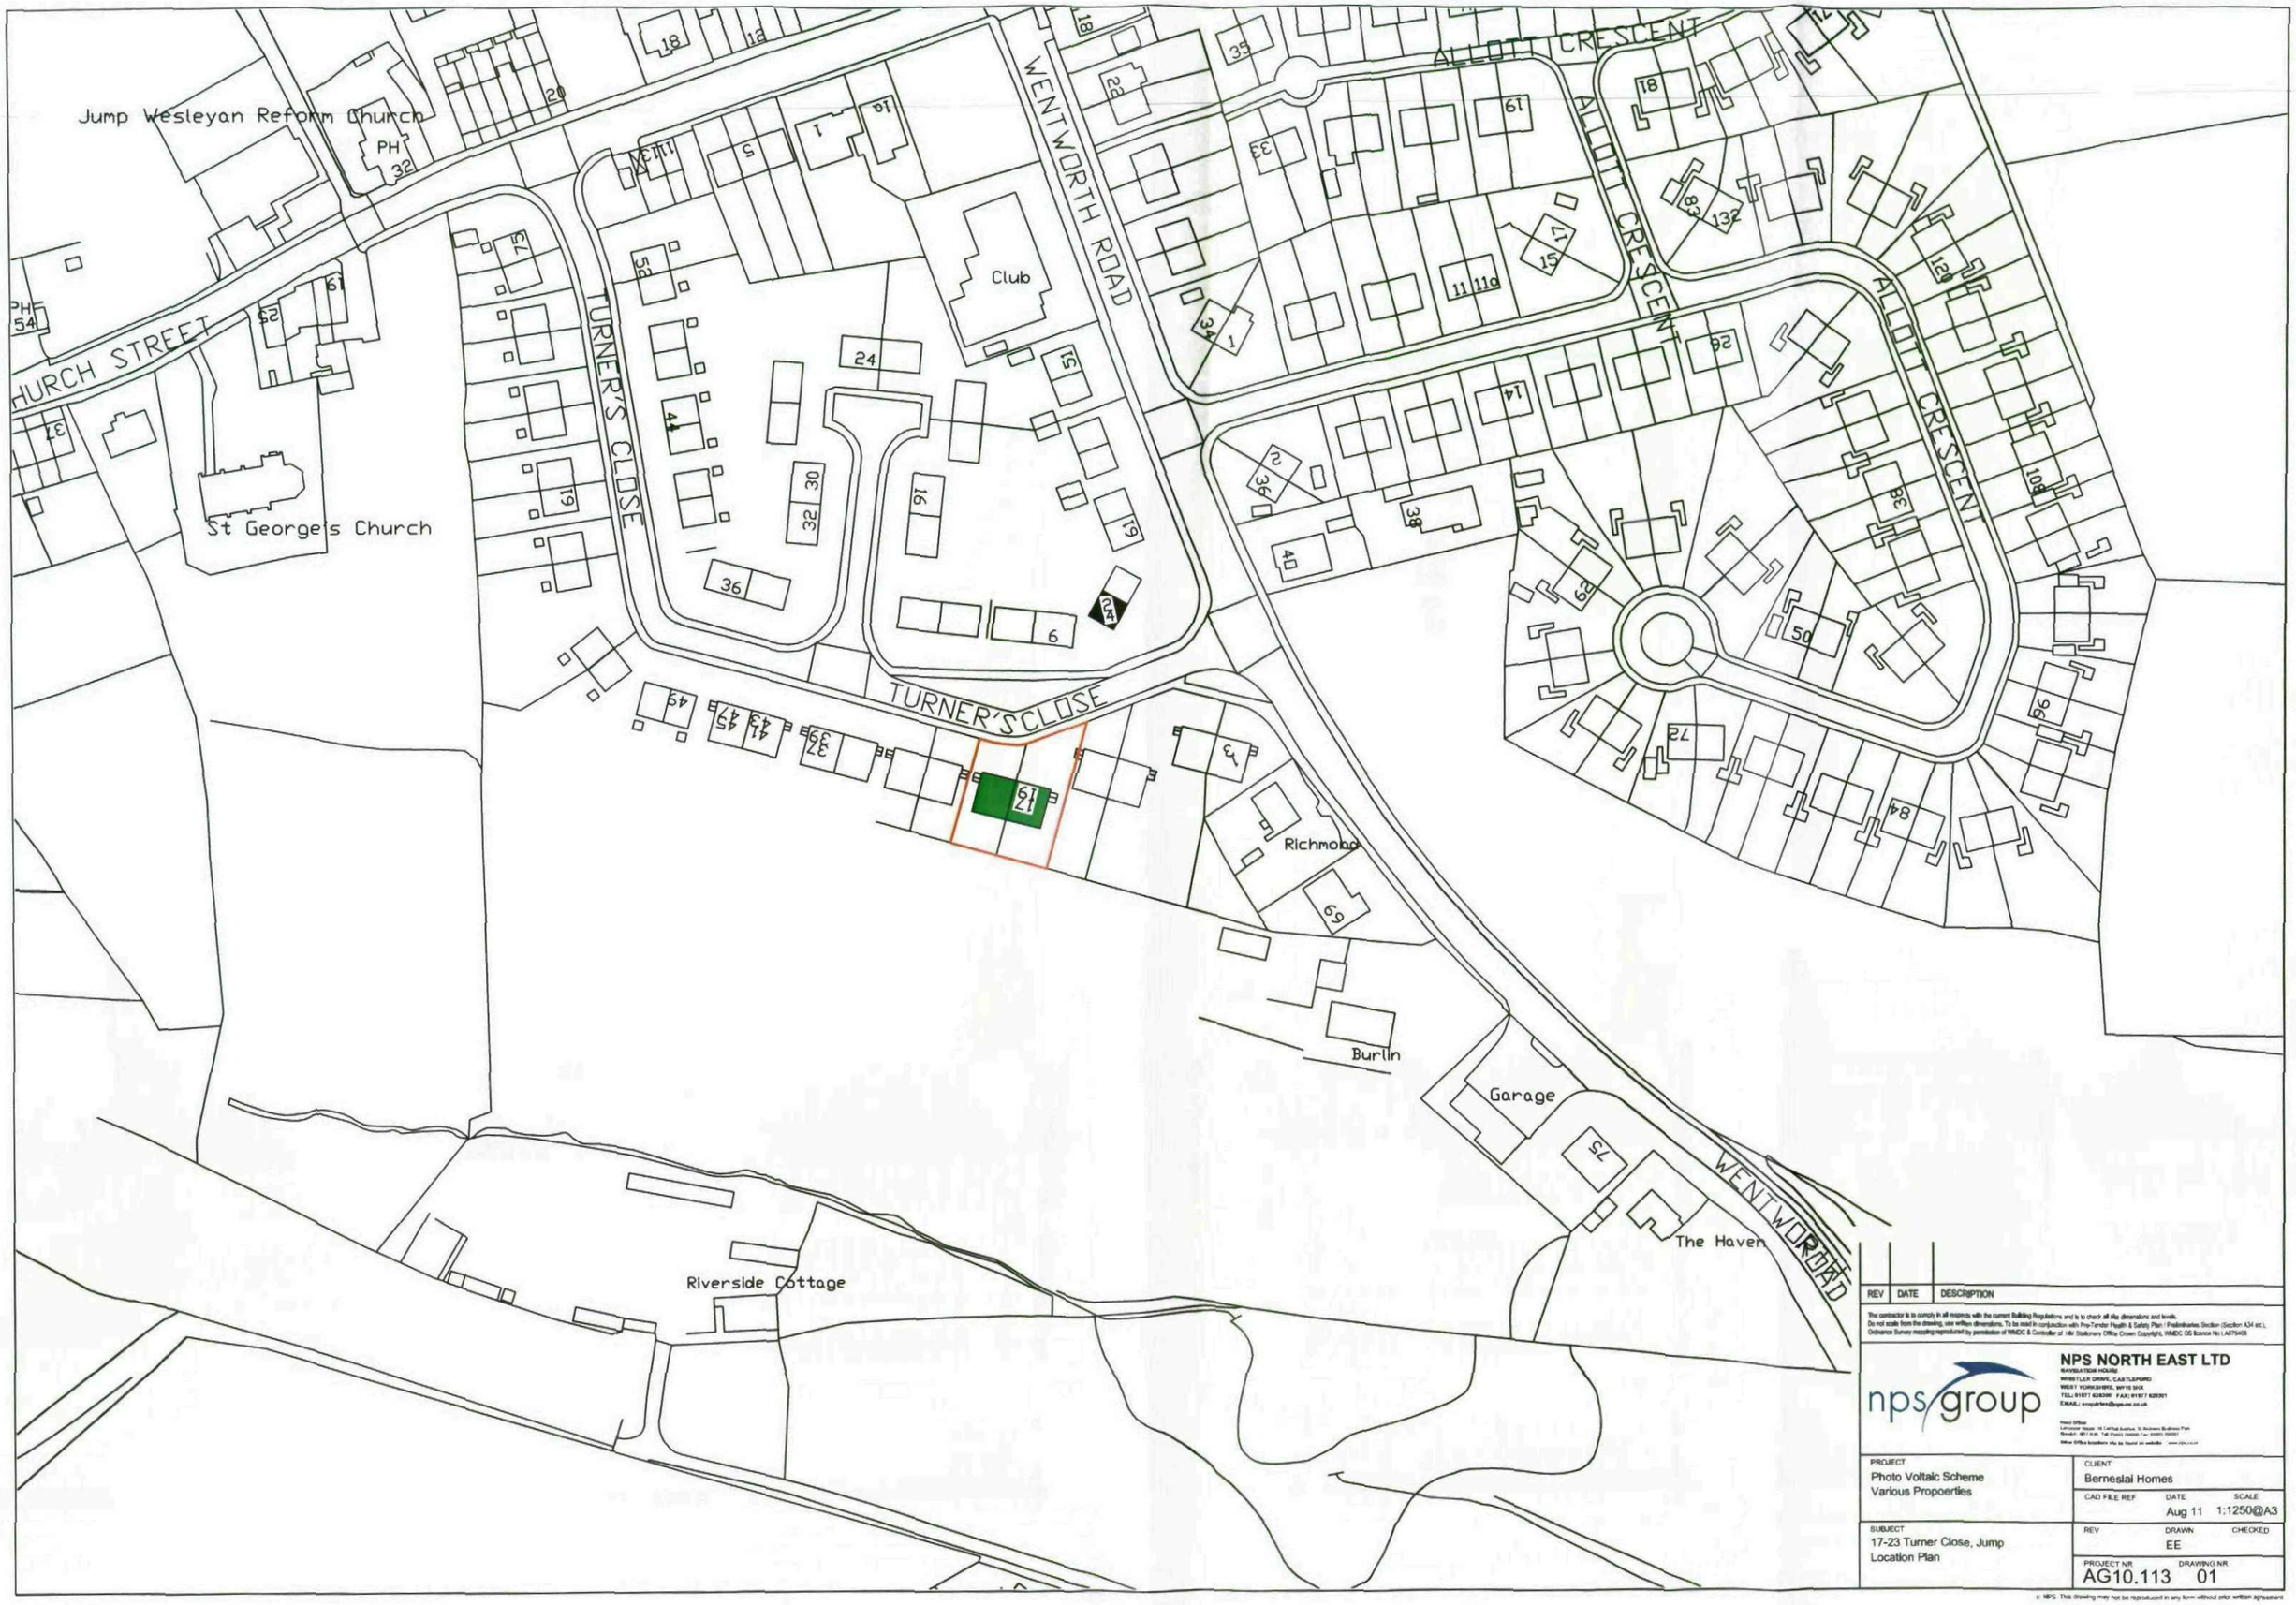


REV	DATE	DESCRIPTION

The contractor is to comply in all respects with the current Building Regulations and is to check all site dimensions and levels.
Do not scale from the drawing, use written dimensions. To be read in conjunction with Pre-Tender Health & Safety Plan / Preliminaries Section (Section A34 etc).
Ordnance Survey mapping reproduced by permission of WMDC & Controller of HM Stationery Office Crown Copyright, WMDC OS Licence No LA076406


nps group

NPS NORTH EAST LTD
NAVIGATION HOUSE
WHEELER DRIVE, CASTLEFORD
WEST YORKSHIRE, WF10 5HX
TEL: 01977 626300 FAX: 01977 626301
EMAIL: enquiries@nps.co.uk

Head Office
Lancaster House, 76 Central Avenue, St Andrews Business Park
Norwich, NR1 3HR. Tel: 01603 708500 Fax: 01603 708501
Other Office locations can be found on website www.nps.co.uk

PROJECT: Photo Voltaic Scheme Various Propoerties	CLIENT: Berneslai Homes
	CAD FILE REF: — DATE: Aug 11 SCALE: 1:1250@A3
SUBJECT: 17-23 Turner Close, Jump Location Plan	REV: — DRAWN: EE CHECKED: —
	PROJECT NR: AG10.113 DRAWING NR: 01

© NPS. This drawing may not be reproduced in any form without prior written agreement

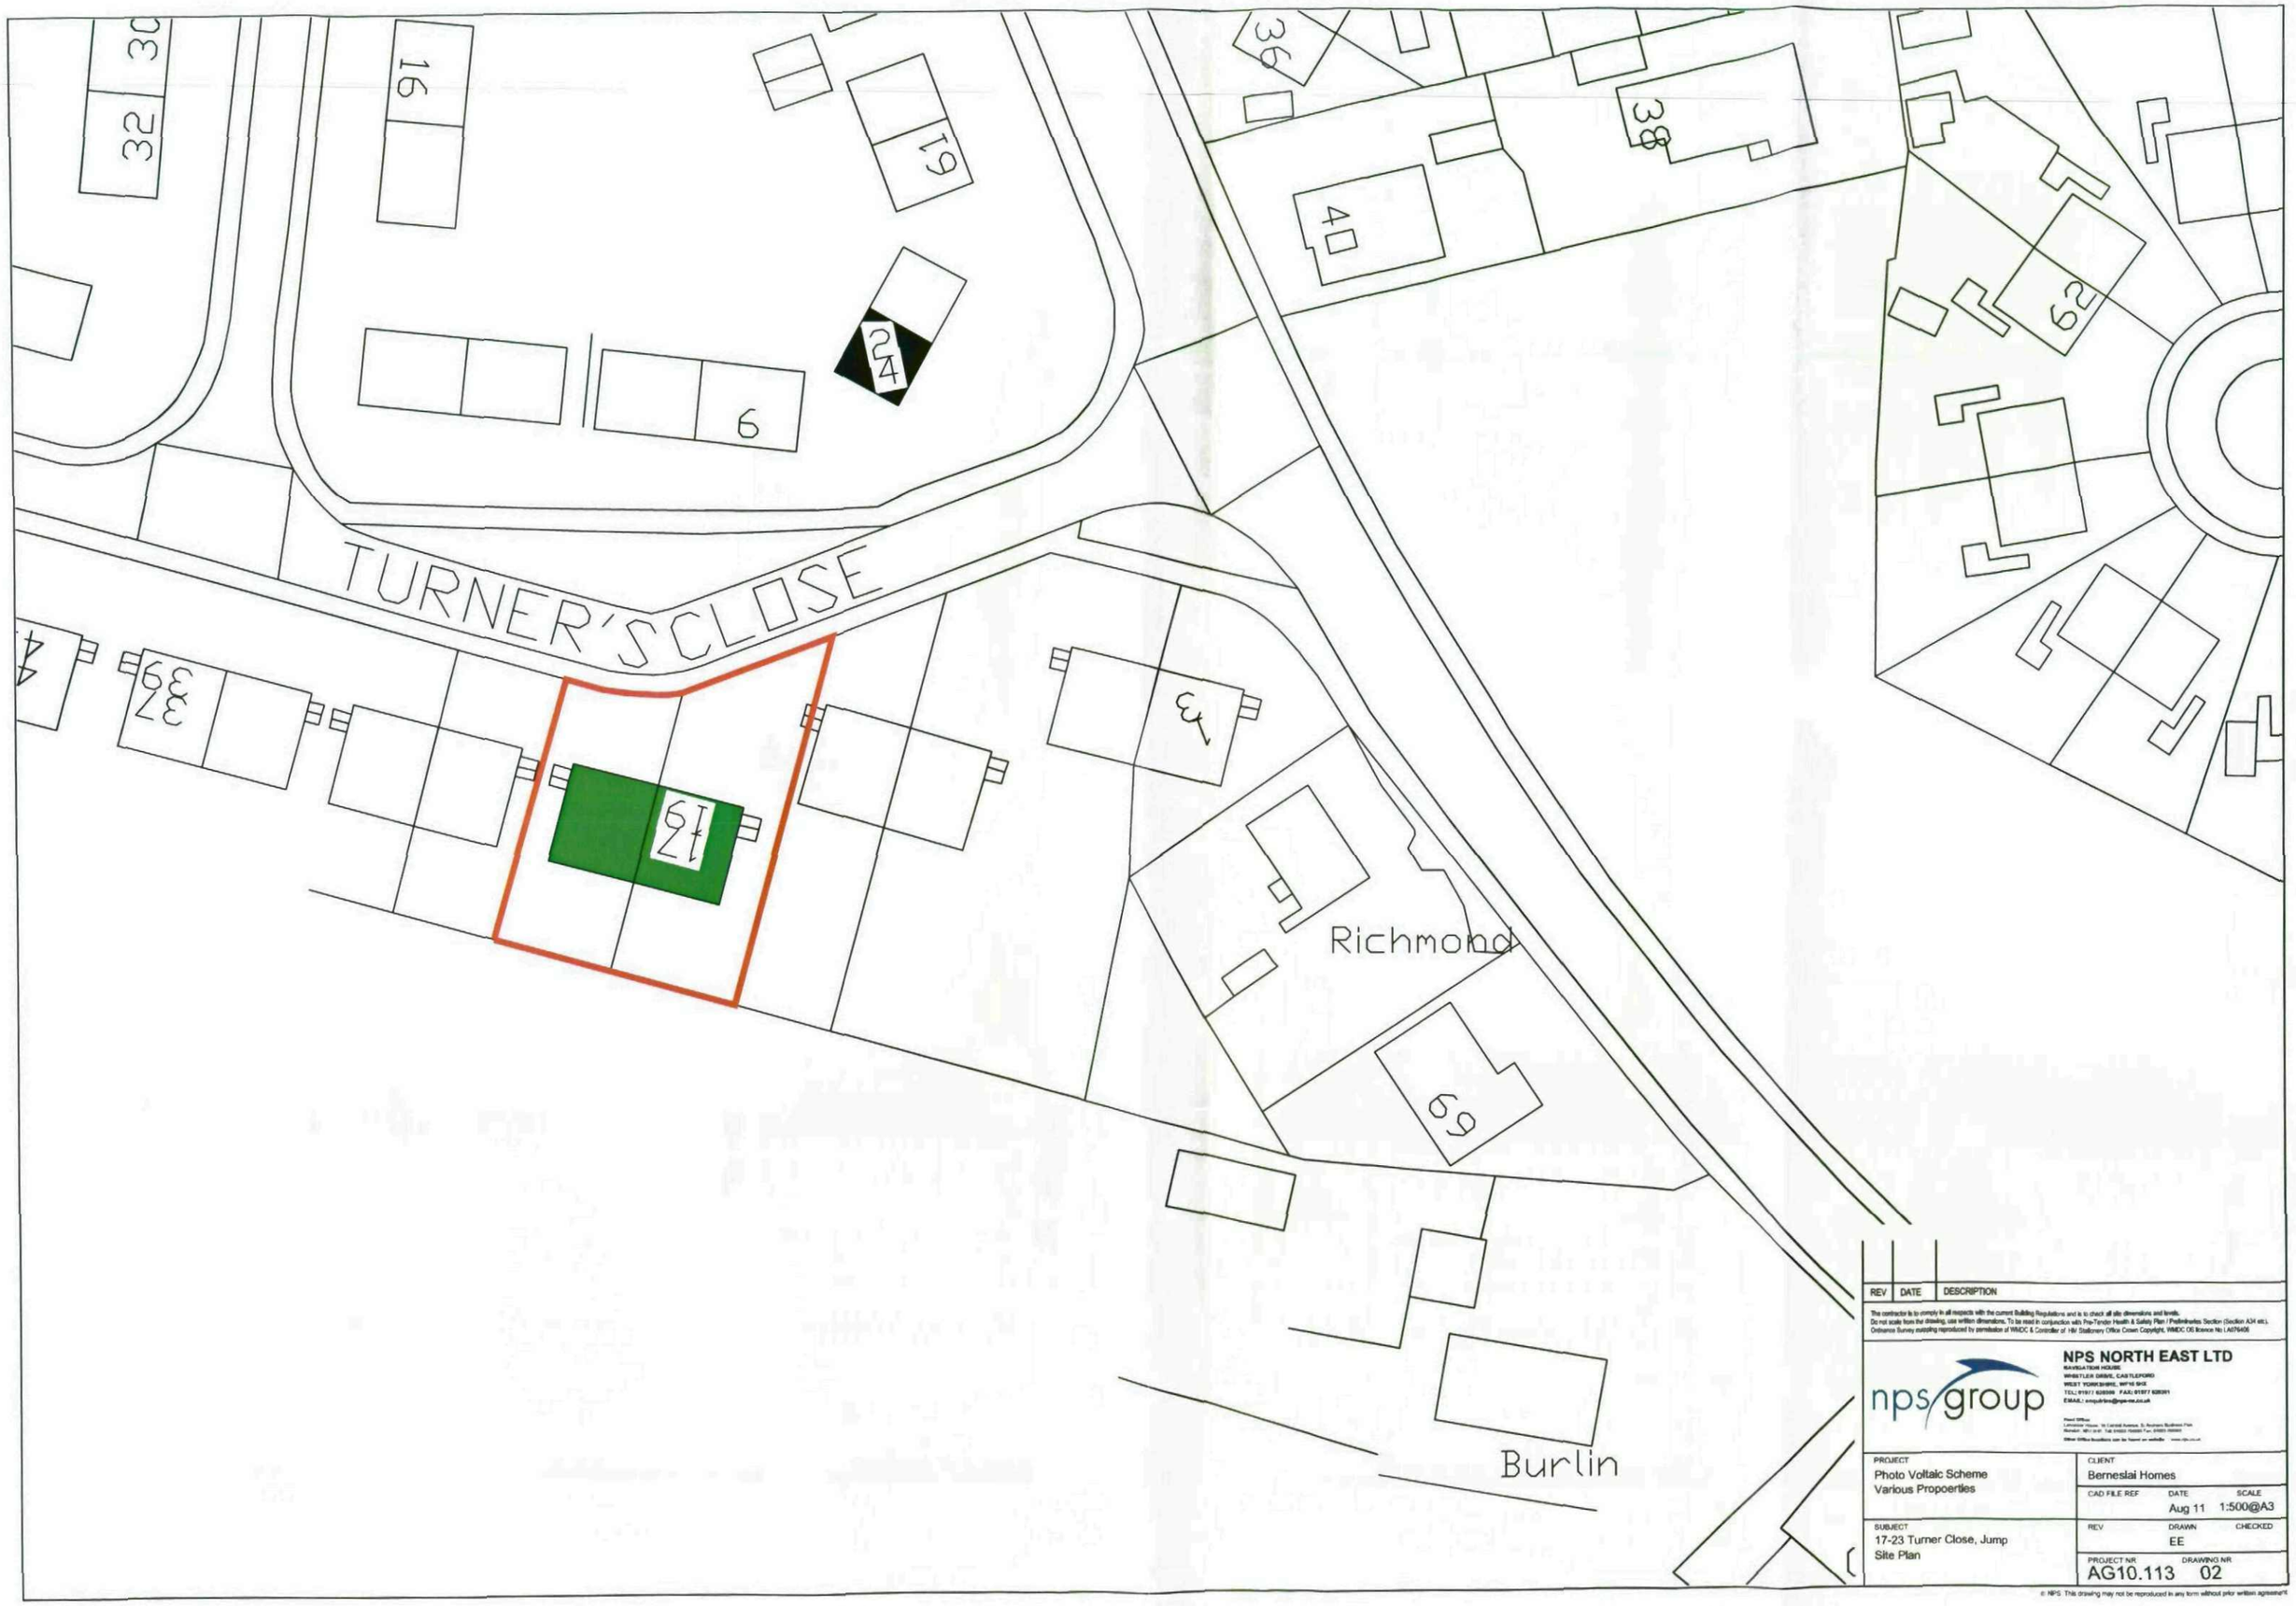

REV	DATE	DESCRIPTION

The contractor is to comply in all respects with the current Building Regulations and is to check all site dimensions and levels.
Do not scale from the drawing, use written dimensions. To be read in conjunction with Pre-Tender Health & Safety Plan / Preliminaries Section (Section A34 etc).
Ordnance Survey mapping reproduced by permission of WMDC & Controller of HM Stationery Office Crown Copyright. WMDC OS licence No LA076406

NPS NORTH EAST LTD
NAVIGATION HOUSE
WHISTLER DRIVE, CASTLEFORD
WEST YORKSHIRE, WF10 5HX
TEL: 01977 605000 FAX: 01977 605001
E-MAIL: enquiries@nps-ne.co.uk

Head Office
Lancaster House, St Cantrell Avenue, St. Andrews Business Park
Norwich, NR7 0HT Tel: 01603 704000 Fax: 01603 700000
Other office locations can be found on website www.nps.co.uk

PROJECT: Photo Voltaic Scheme Various Propoerties	CLIENT: Berneslai Homes
CAD FILE REF	DATE: Aug 11 — SCALE: 1:500@A3
SUBJECT: 17-23 Turner Close, Jump Site Plan	REV — DRAWN: EE — CHECKED
PROJECT NR: AG10.113	DRAWING NR: 02

© NPS. This drawing may not be reproduced in any form without prior written agreement