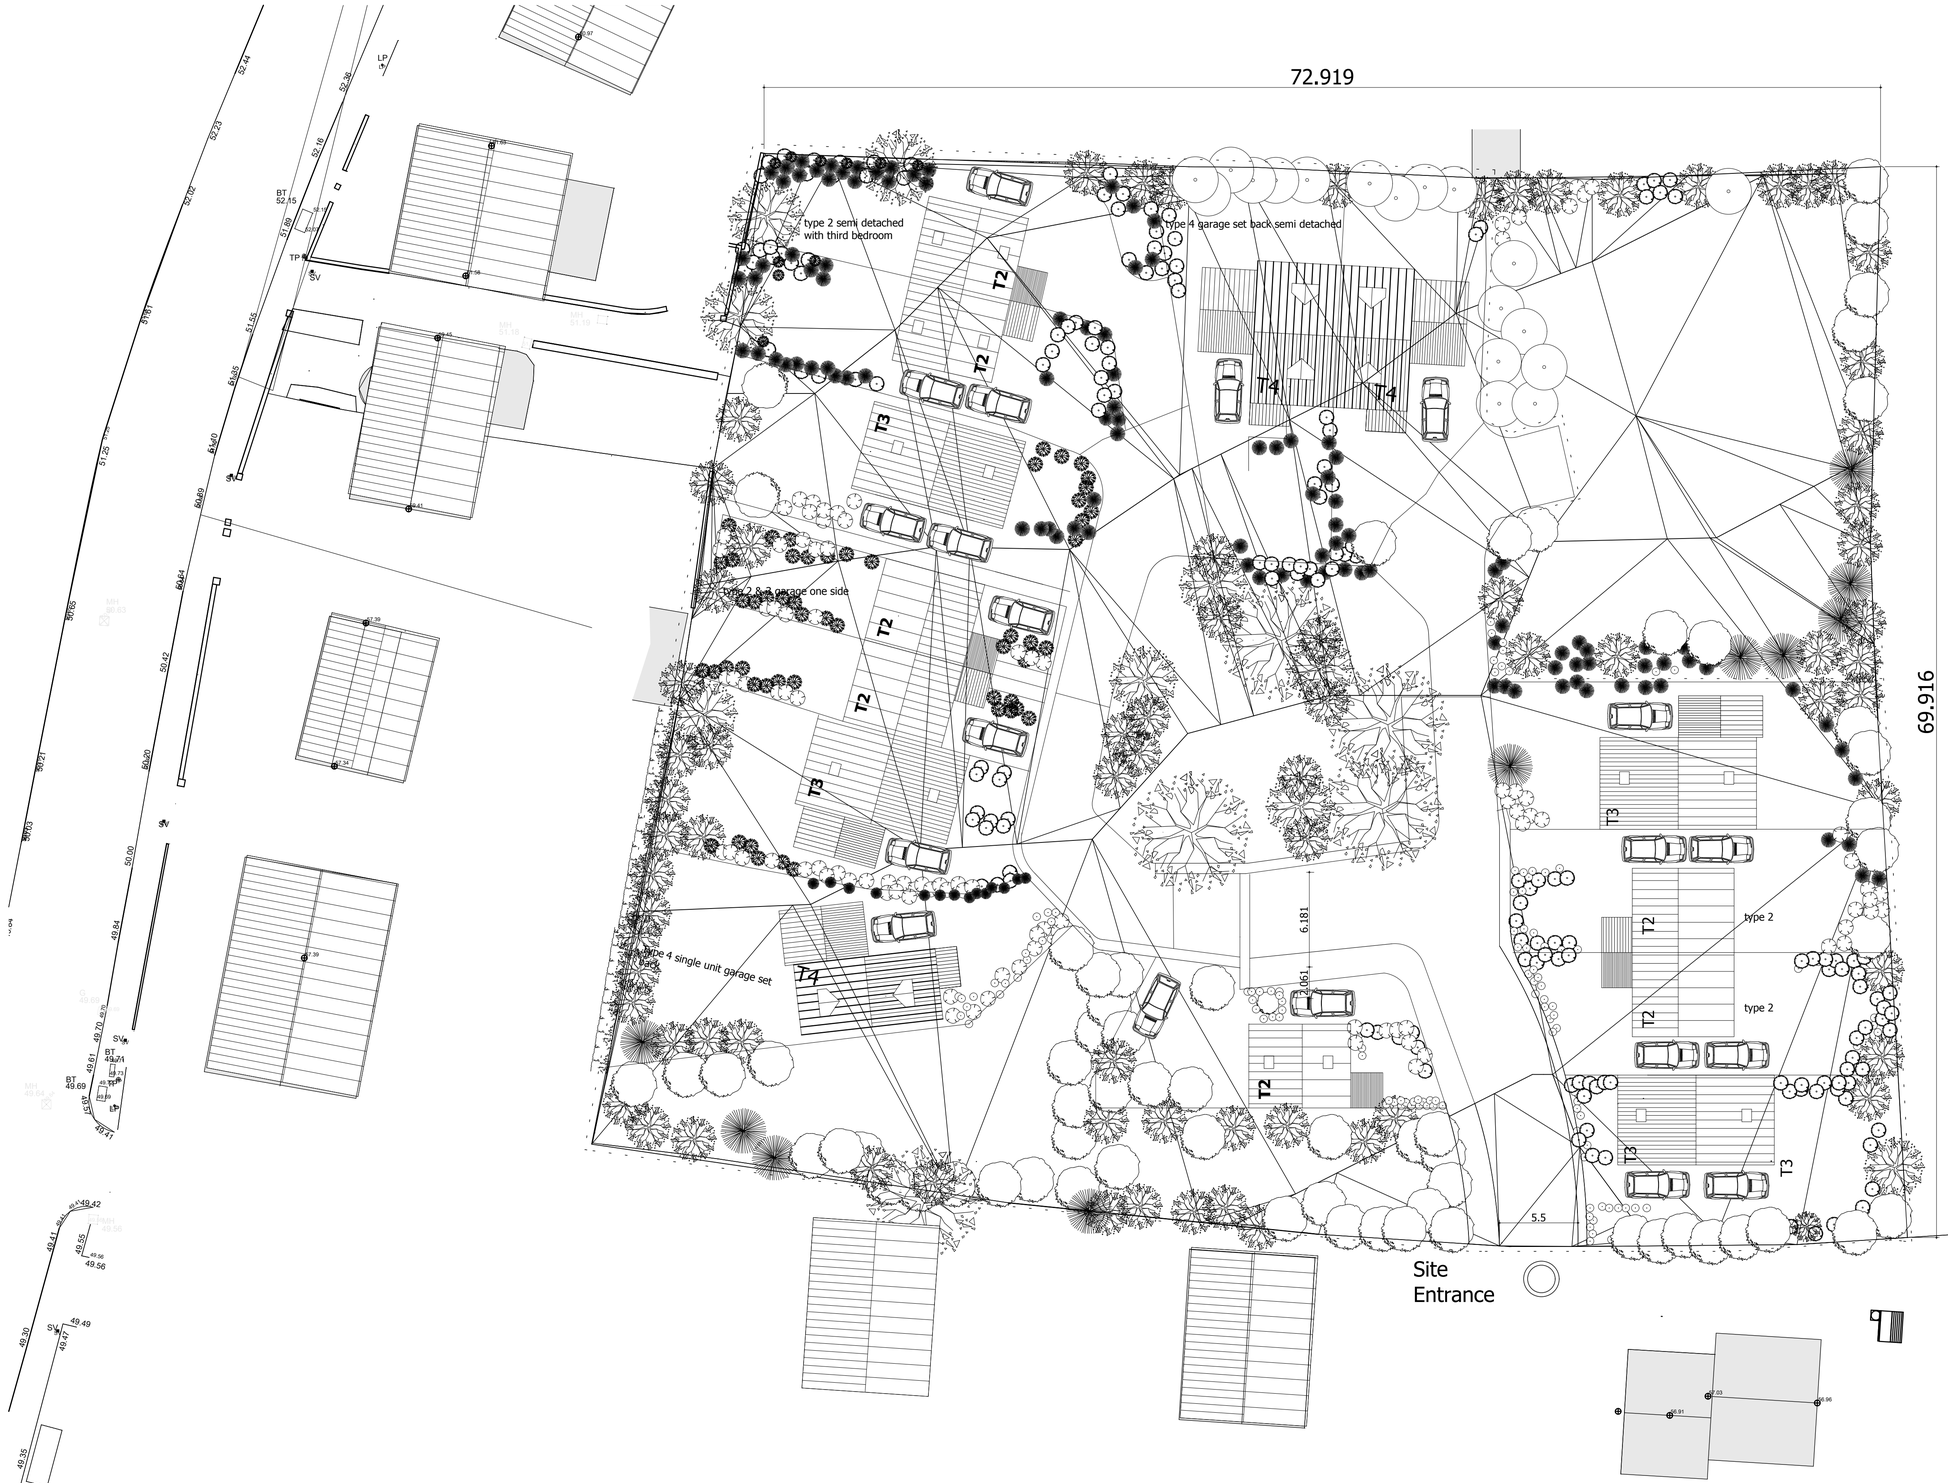


Rev:	Date	Revision Notes
C	29/07/13	on street parking removed and parking placed within curtilage of properties to 2 Nr T2 properties
B	8/04/13	houses on site reduced to 14 in number
A	2/01/13	semi detached two bedroom houses upgrade to three bedroom houses as shown

Client: Smith

Project: Proposed Residential Development at Land Adjoining 26 Cross lane, Royston

Drawing Title: Site Layout

Scale: 1:200 **Date:**29/07/2013

Drawn By: **Rev:** C

Drawing Nr: site plan

Alan Robinson
Chartered Architect BA Dip Arch RIBA BSc (Hons)
2 Gawber Road, Barnsley S75 2AF
Tel/Fax 01226 286066
Mob: 07947808933