

N

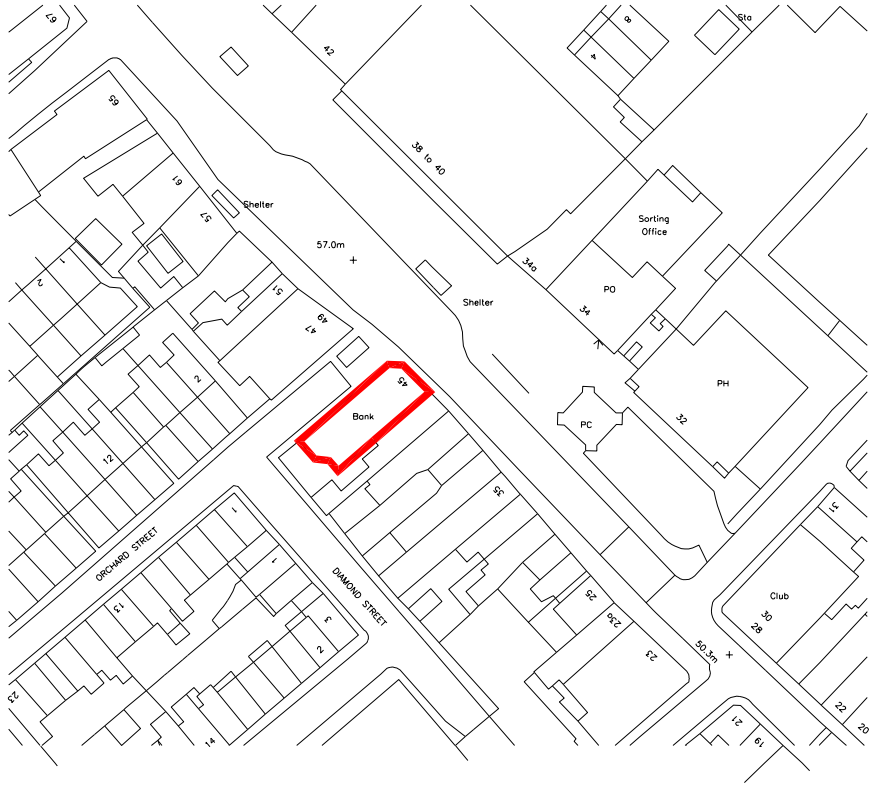

SITE PLAN
Scale 1:1250

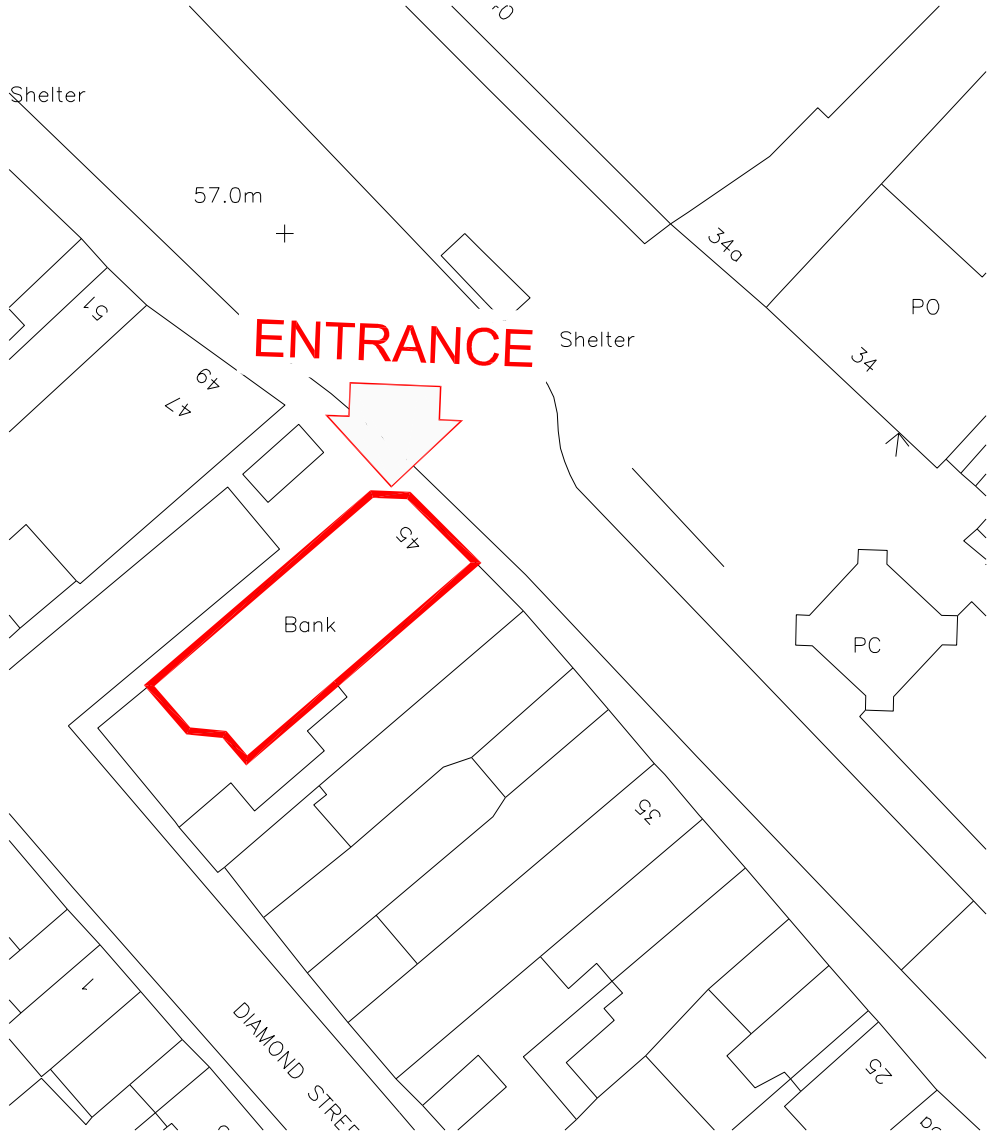

BLOCK PLAN
Scale 1: 500

CONSTRUCTION ISSUE

NOTE
This drawing has been prepared from historical information that cannot be guaranteed accurate
Responsibility is not accepted for errors made by others in scaling from this drawing. All construction information should be taken from figured dimensions only.
All dimensions should be checked on site prior to the manufacture of any components

Listed Building	NO	Conservation Area	NO

DATE :	REV	DRAWN	CHECKED	NOTES.

L&H LEWIS AND HICKEY

Architecture: Nottingham

Hazlemont House
11 Gregory Boulevard
Nottingham, NG7 6LB

Tel: 0115 962 9000
Fax: 0115 962 9001
Email: nottingham@lewishickey.com

Project

WOMBWELL

45/47 HIGH STREET
WOMBWELL, SOUTH YORKSHIRE
S73 8HN
PIM No. 12539

BARCLAYS

Drawing Title

SITE & BLOCK PLANS

REFRESH

Branch Sort Code	Branch ID	Supplier Project No	
20-04-50	05	N5842	
Scale	Drawn	Checked	Date
1:500/1250@A3	JH	DT	NOV '12
Drg.No N5842 - 190			Revision -
Barclays FM Project No.			