
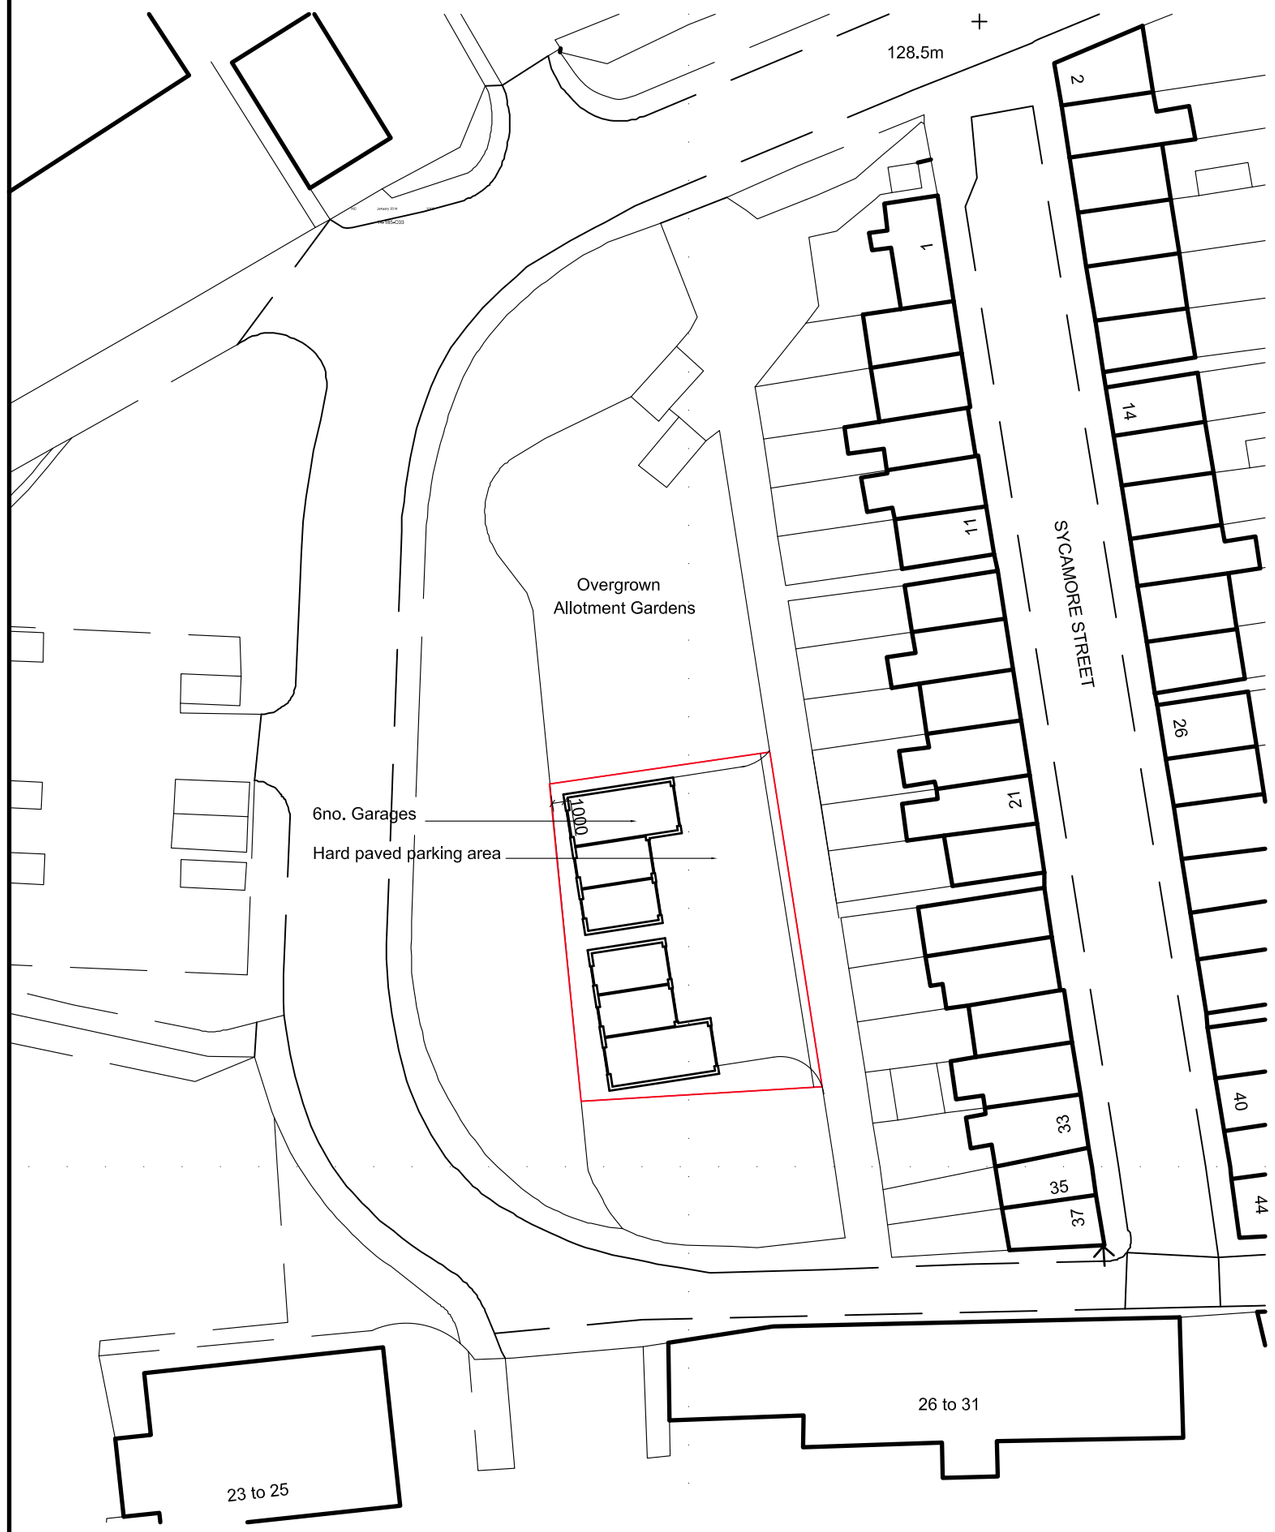



Ordnance Survey (c) Crown Copyright 2014. All rights reserved. Licence number 100022432

N


Site Plan/ Location Plan 1/500

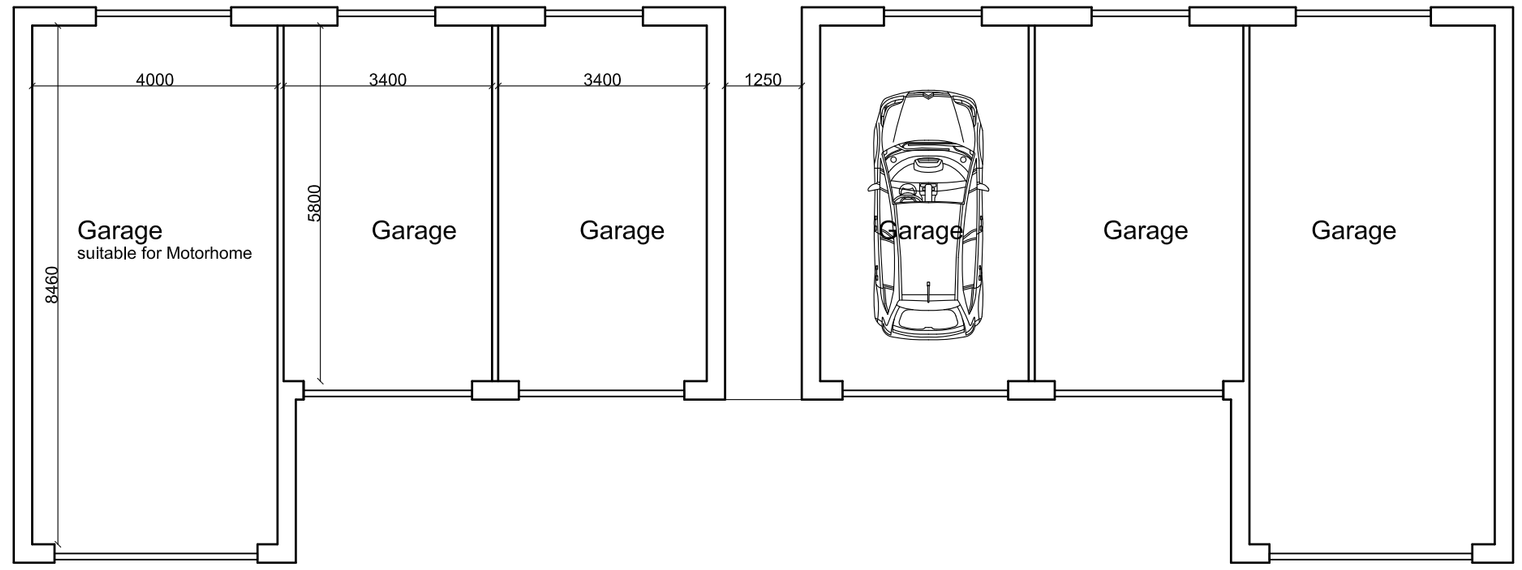

Floor Plan

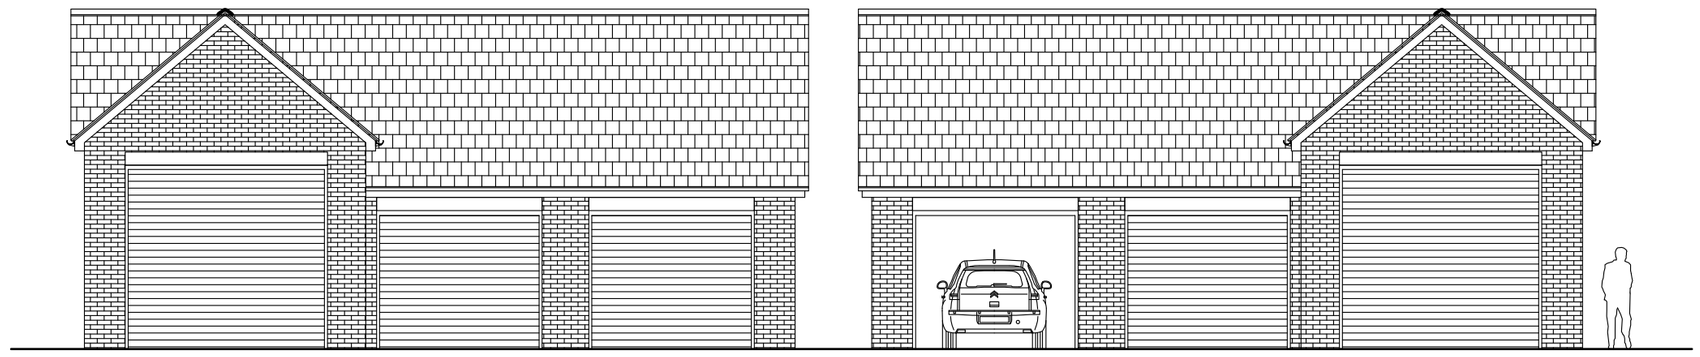


East Elevation

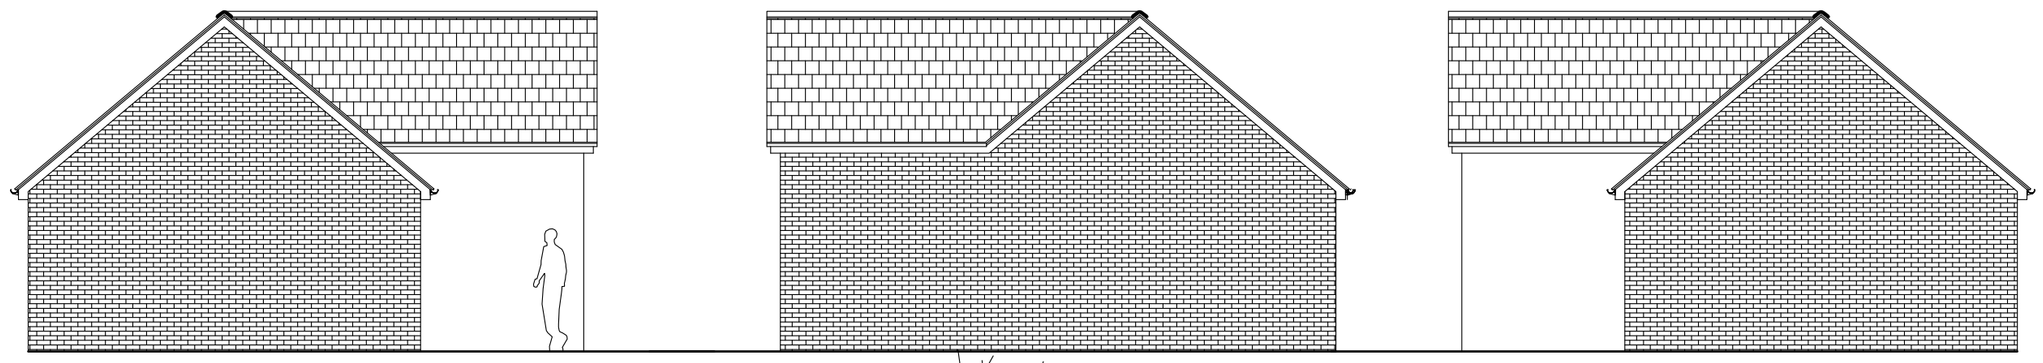


Side Elevation

North Elevation


Side Elevation

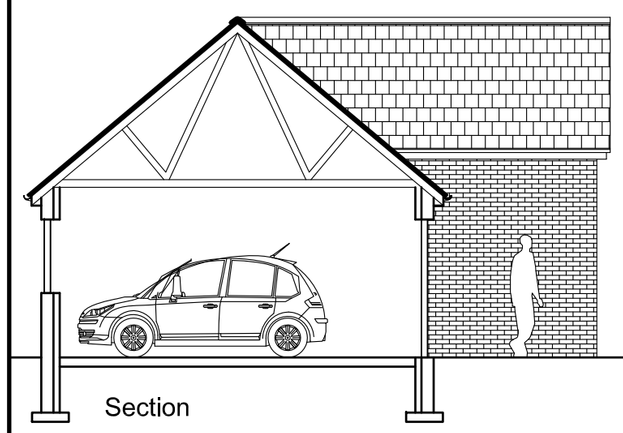

Section

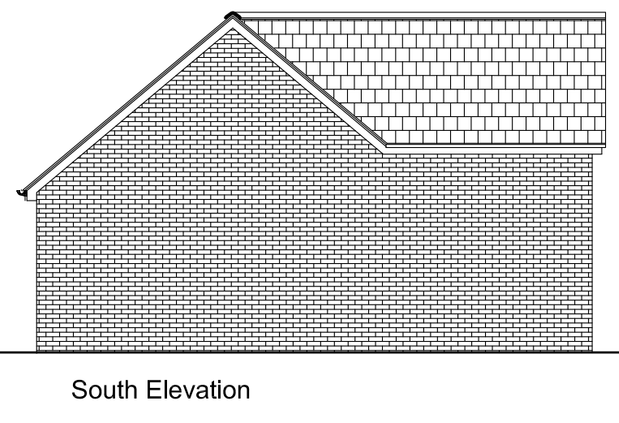

South Elevation

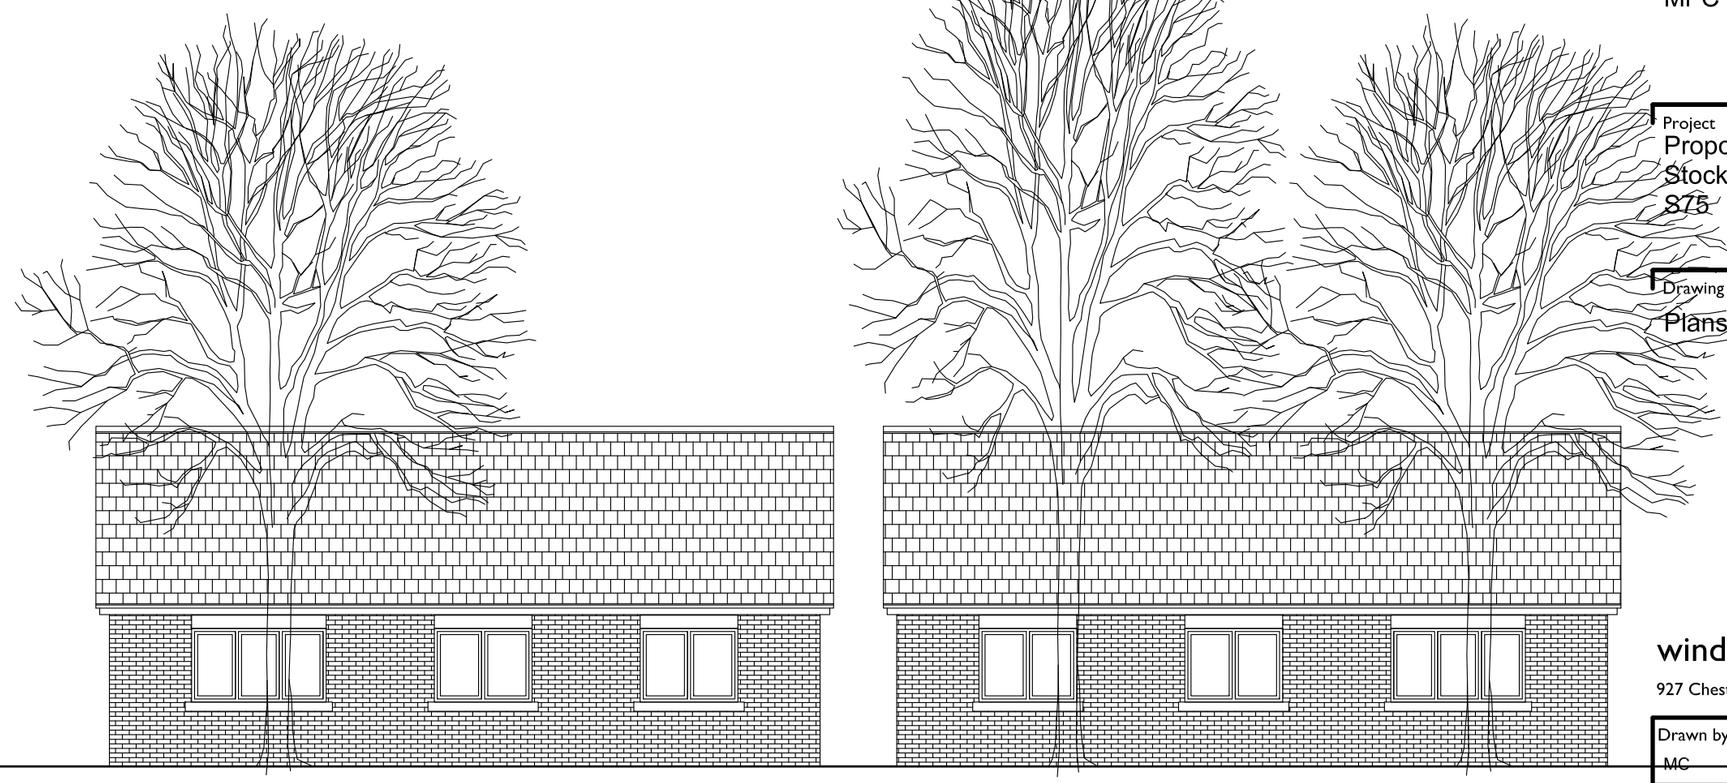

West Elevation

Client

Mr C Clayton

Project

Proposed Garages
Stocks Lane, Barnsley
S75

Drawing

Plans and Elevations

windle cook architects
927 Chesterfield Road. Sheffield S8 0SS tel. 0114 235 9910

Drawn by	Date	Scale
MC	January 2014	1/100
Checked by	Drawing No.	Rev.
	14-185-C03	