© THESE DRAWINGS ARE THE COPYRIGHT OF OAKWORTH HOMES LTD. NO PART OF THESE DRAWINGS ARE TO BE COPIED OR REPODUCED WITHOUT THE WRITTEN CONSENT OF THE DESIGNER.


OAKWORTH HOMES
Oakworth Homes Ltd.
Sustainable Building Centre.
35 Handsworth Road, Handsworth, Sheffield. S9 4AA.
Tel: 0870 85 007 85 - Fax: 0114 243 8150

SITE OF EXISTING

FULL LANDSCAPING DETAILS OF PRIVATE AMENITY TO EXISTING DWELLING TO BE CONFIRMED

SITE OF NEW DWELLING

FULL LANDSCAPING DETAILS OF PRIVATE AMENITY TO NEW DWELLING TO BE CONFIRMED

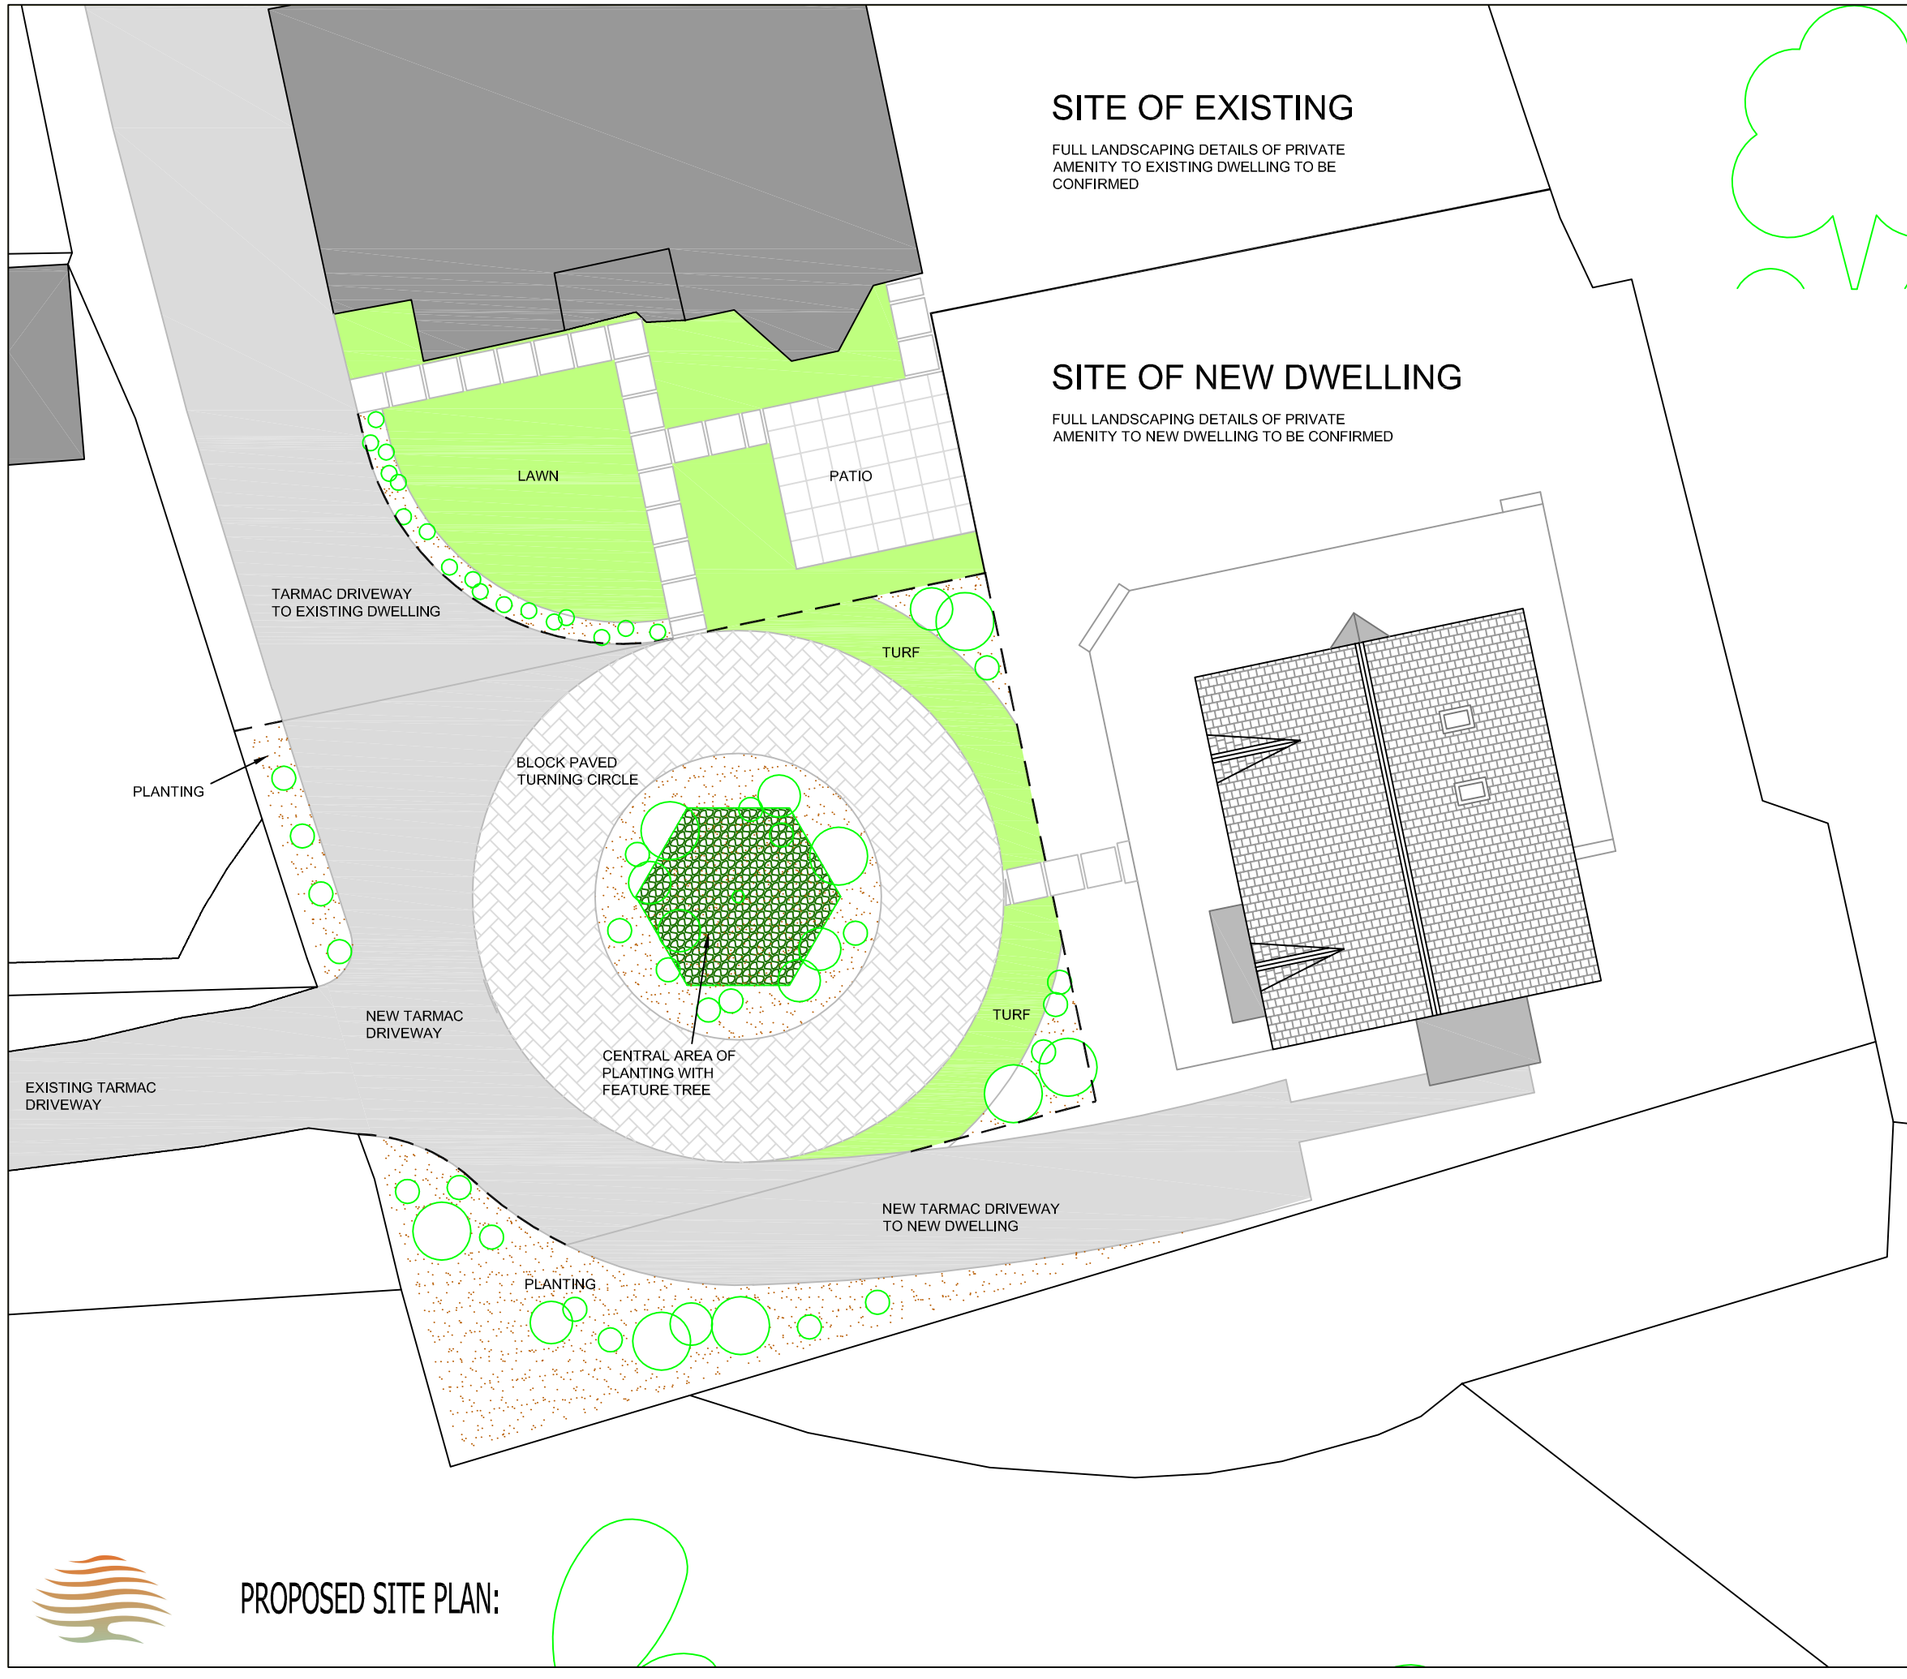

N

KEY:

- FENCED BOUNDARY

- POST & RAILINGS BOUNDARY

Revision:	Description:	Date:
A	Living Rm bay window relocated	23.05.11

Customer Reference:	**6125**		
Client:	Mr. & Mrs. P Davies		
Site Address:	'Southfield', Lingard Street, Barnsley S75 2SW		
Project Name:	Proposed Residential Development.		
Drawing Title:	Indicative Landscape Plan - Shared Amenity		
Scale:	DO NOT SCALE	**Drawing No:**	A04
Date:	Mar 2011	**Revision:**	A
Drawn By:	EF	**Checked By:**	JC

PROPOSED SITE PLAN: