





Section a-a

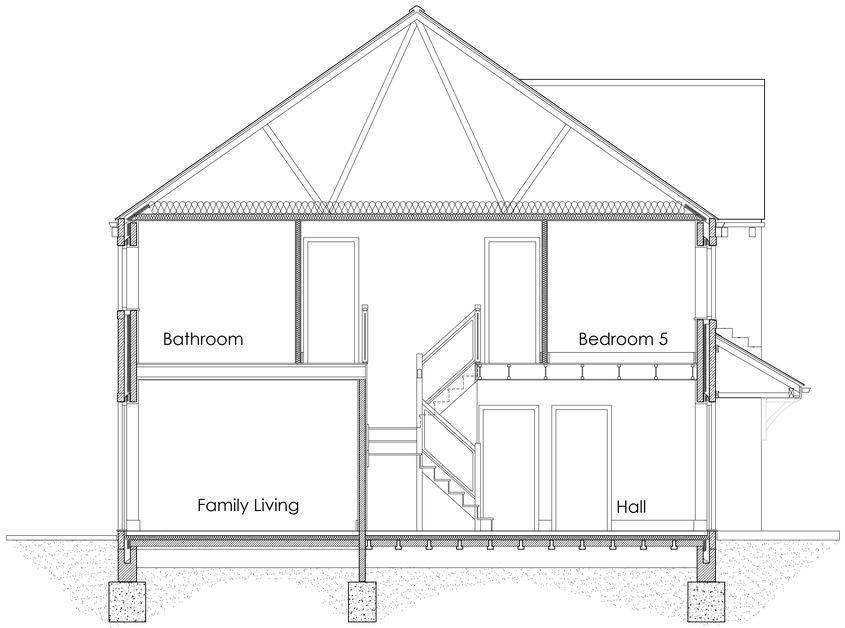


Front Elevation

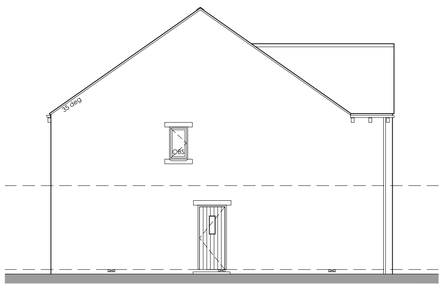


LH Side Elevation

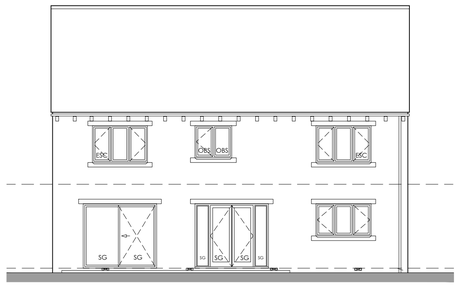


Rear Elevation

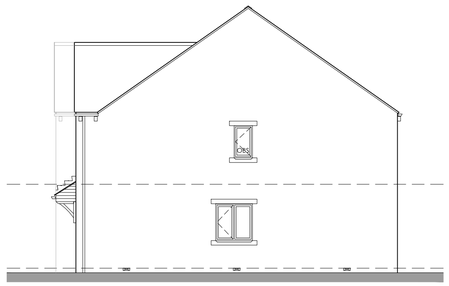

RH Side Elevation

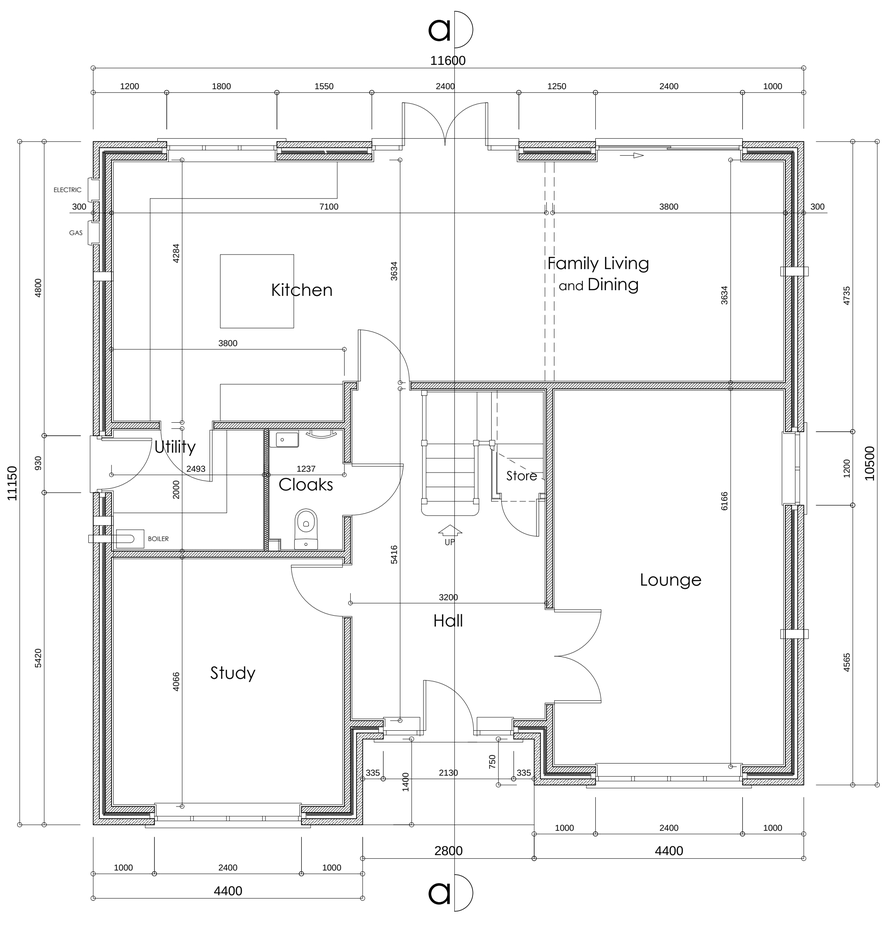


Ground Floor Plan

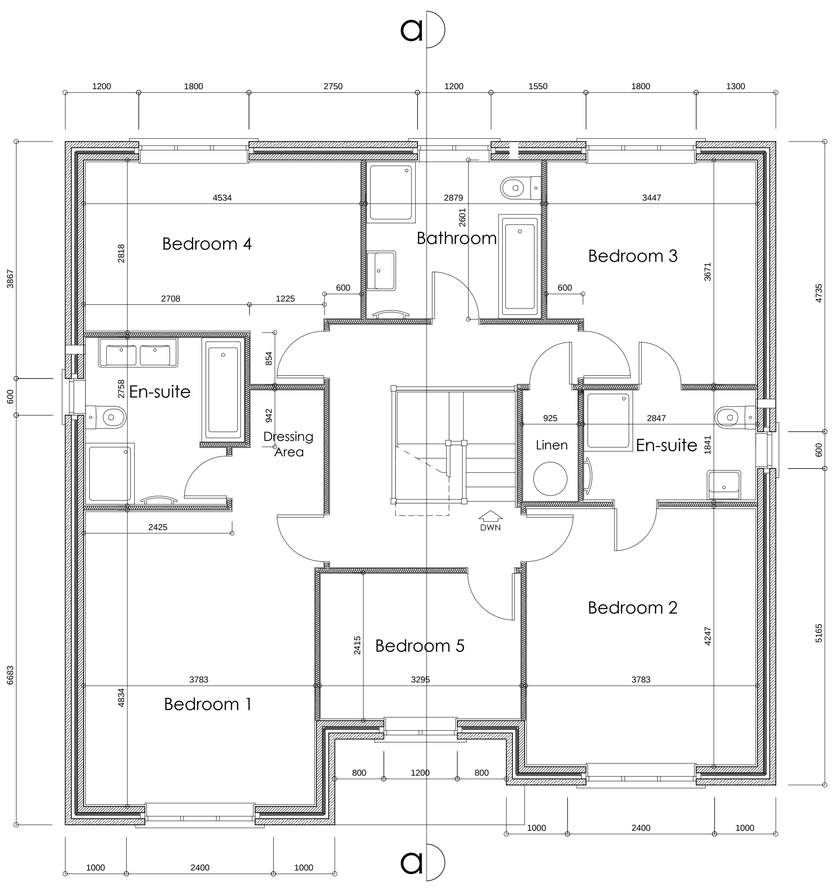


First Floor Plan

1:50
0m 1m 2m 3m
0m 1m 2m 3m 4m 5m 6m
1:100

THIS DRAWING IS THE COPYRIGHT OF MPJ DESIGN ASSOCIATES LTD AND MAY NOT BE REPRODUCED OR AMENDED WITHOUT WRITTEN PERMISSION. NO LIABILITY WILL BE ACCEPTED FOR AMENDMENTS MADE BY OTHER PERSONS.
ALL DIMENSIONS ARE GIVEN TO MASONRY/STUDWORK AND EXCLUDE FINISHES.
THE CONTRACTOR IS TO CHECK AND VERIFY ALL DIMENSIONS AND LEVELS PRIOR TO WORK COMMENCING. THE CONTRACTOR IS TO COMPLY WITH ALL CURRENT BUILDING LEGISLATION WHETHER OR NOT SPECIFICALLY STATED ON THIS DRAWING.
THIS DRAWING MUST BE READ WITH AND CHECKED AGAINST ALL RELEVANT ENGINEERS' DETAILS, DESIGN DRAWINGS AND ALL OTHER SPECIALIST INFORMATION PROVIDED.

**This drawing depicts Plot 5 only.**

REV A. LAUFEN SANITARYWARE ADDED-WASTE PIPES CLARIFIED STRUCTURAL ELEMENTS DESCRIBED-CONROY BROOK AMENDMENTS 03/03/15
REV B. FRENCH DOORS ADDED TO KITCHEN. 23/03/15
REV C. REMOVE INCORRECT FF WINDOW TO LH SIDE ELEVATION FURTHER STRUCTURAL ELEMENTS ADDED. EXTERNAL DOOR STYLES CLARIFIED. FAMILY LIVING ARCH REMOVED. 30/06/15

Client: Conroy Brook (Developments) Ltd

Job: Wellthorne Lane
INGBIRCHWORTH

Title: House Type G - Construction Drawing

Scale: 1:100/ 1:50 Dwg No: 14/109-C215C
Date: Dec2014

MPJ DESIGN ASSOCIATES Ltd
4 CHURCH STREET
BARLBOROUGH
CHESTERFIELD. S43 4EP

tele: 01246 819259
mob: 07841 353141
marhynjones@btinternet.com

MPJ DESIGN