
Important notice: Do not scale off this drawing. Critical dimensions should be checked on site prior to works commencing. Dimensional conflicts should be brought to Draw it's attention as soon as they become apparent. Failure to do so could render the contractor liable for subsequent losses.
Copyright in this drawing and any work executed from this drawing remains the property of Draw it.

15 Medway Close
Barugh Green
Barnsley
S75 1NY
07762656187
steven@drawit.biz
www.drawit.biz

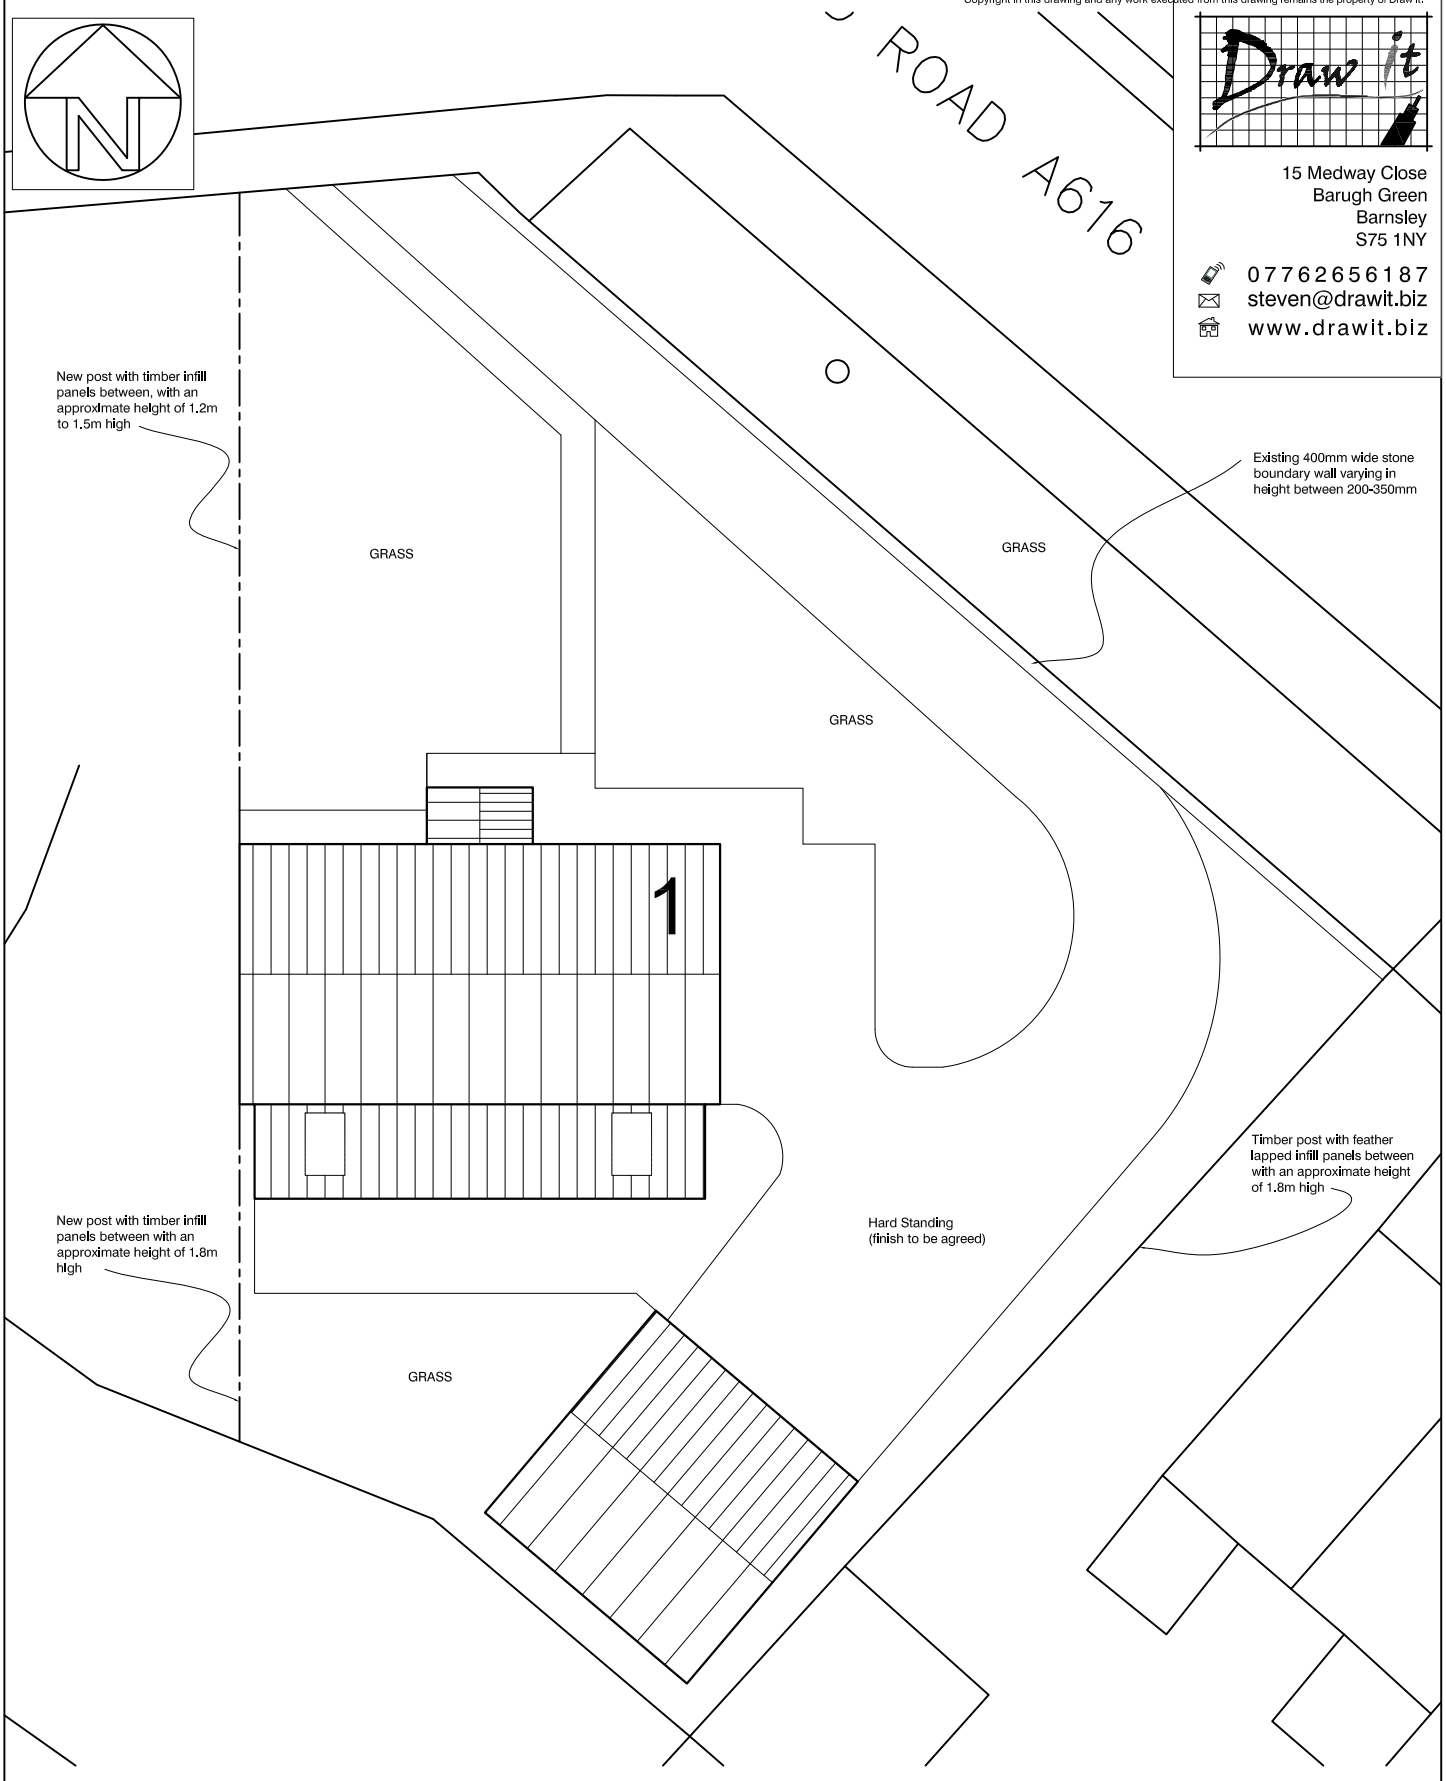

PROJECT:
Proposed Conversion of 2 Storey Semi Detached into Single Dwelling including Extensions and New Garage

CLIENT: Mr D Currie

DWG OF: Site Plan

SITE ADDRESS: 1-2 Sledbrook Crescent, Crow Edge, Barnsley, S36 4HF

PLANNING

PROPOSED

Drawn by:	Scale:	Date:
SH	1:200	24/01/2012
Dwg No:	1111_102	rev

© Copyright Draw it 2010