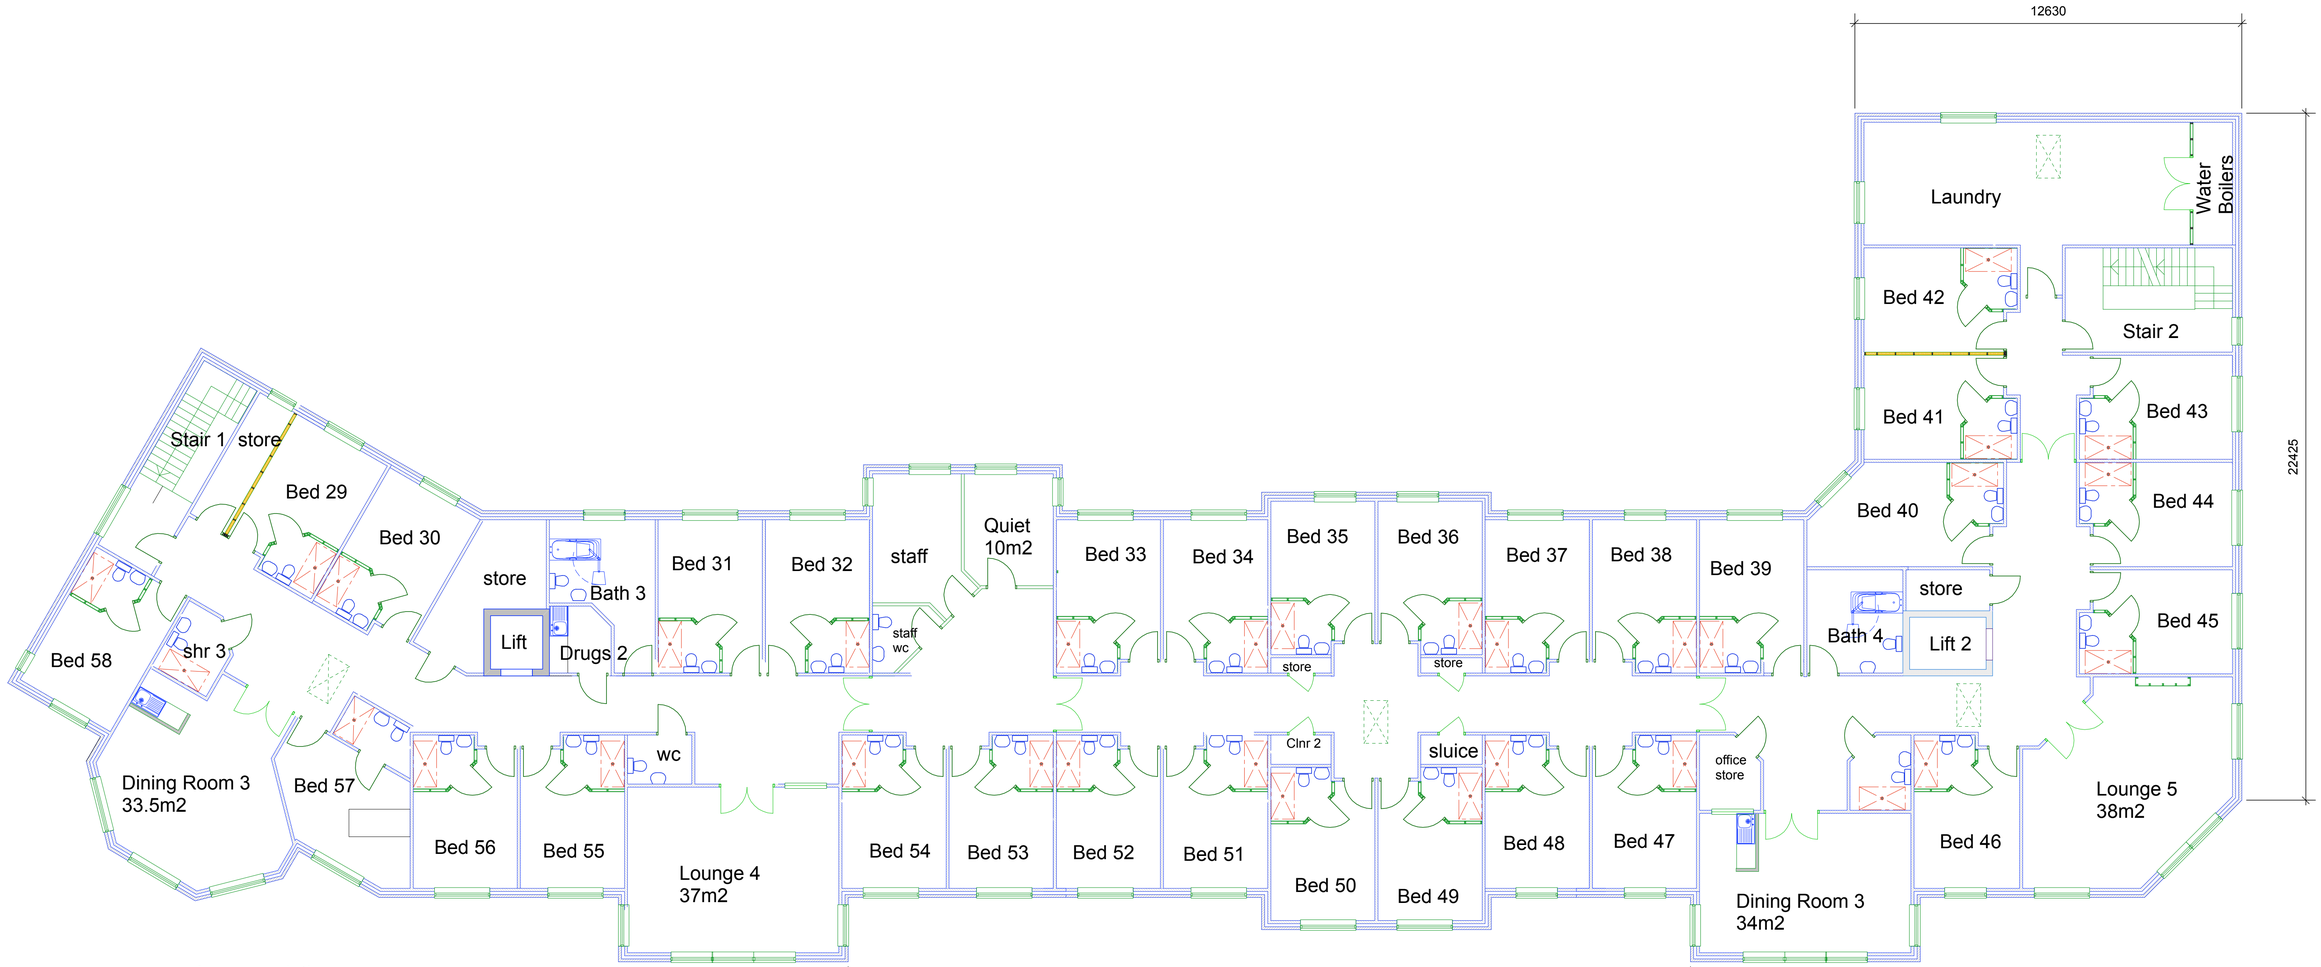


Accommodation:

Dining 4 34m2
Dining 3 33.5m2
Lounge 4 37m2
Quiet 10m2
Lounge 5 38m2

30 beds

a 21/02/2008 Plan updates

ARP
Special Architectural Services

Care Home, Tankersley Lane, Hoyland

First Floor Plan

Scale 1:200 @ A3, 1:100 @ A1 Drawn:ARP Date:Jan 2008

0720 CL (2-) 02a

Gear House, Saltmeadows Road, Gateshead, NE8 3AH
tel:(0191) 490 1155 fax:(0191) 421 3482 mail@arpdesign.co.uk