



# PLOT 1

SCALE 1:50

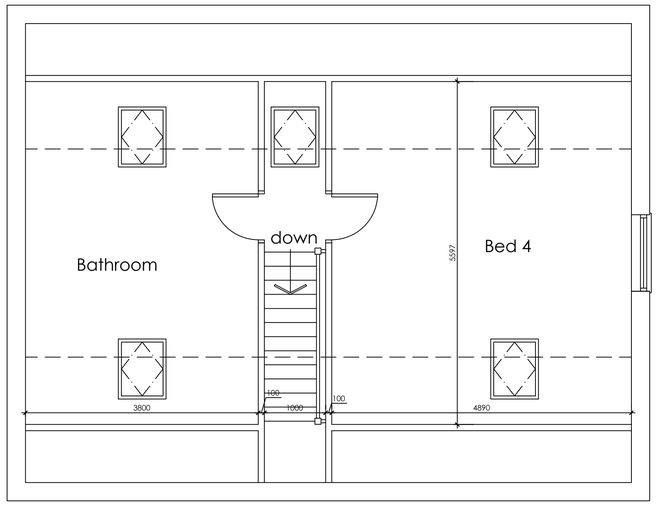


## PROPOSED FRONT ELEVATION

SCALE 1:100




## PROPOSED SIDE ELEVATION

SCALE 1:100

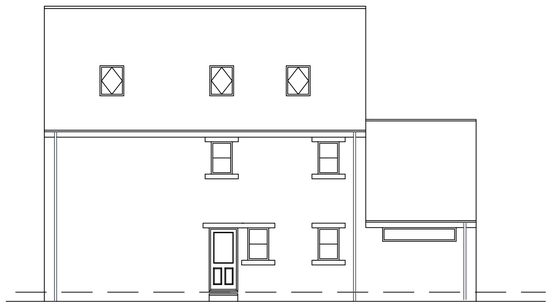


## PROPOSED REAR ELEVATION

SCALE 1:100

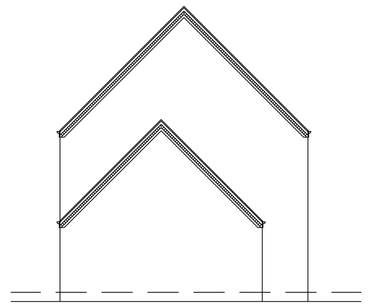


## PROPOSED SIDE ELEVATION

SCALE 1:100

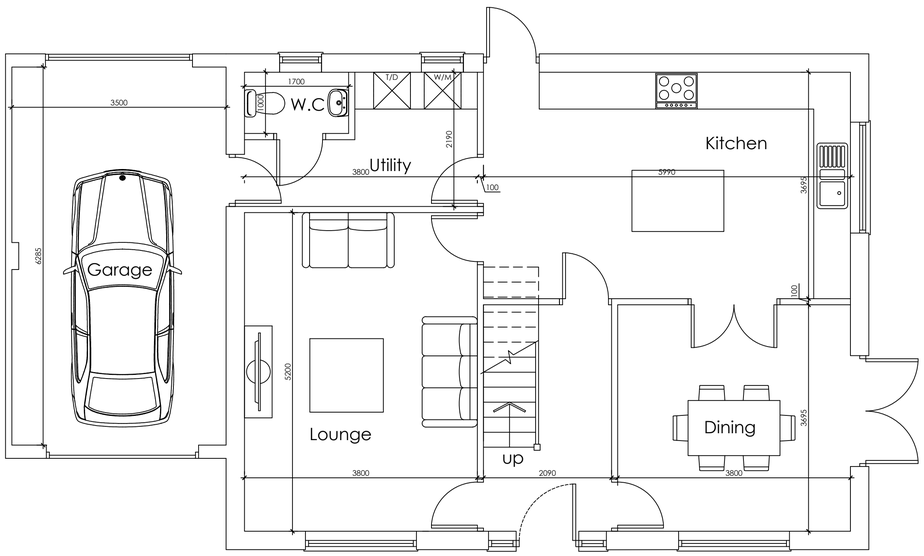


## GROUND FLOOR PLAN

SCALE 1:50

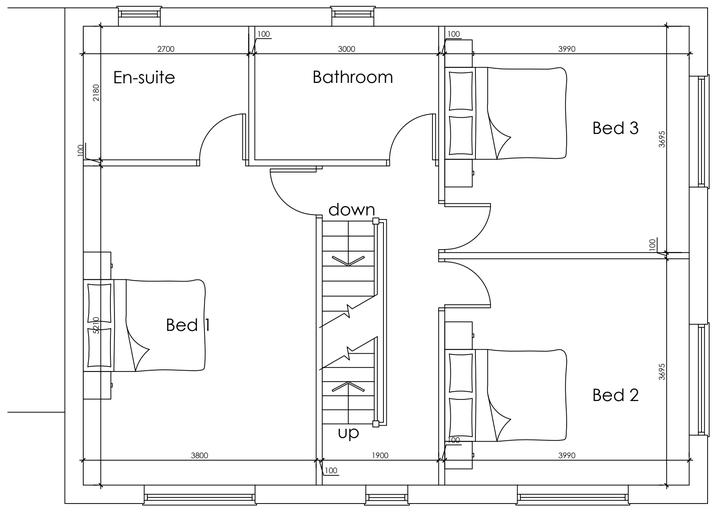


## FIRST FLOOR PLAN

SCALE 1:50

White Agus PARTNERSHIP
8 MORSTON BUSINESS PARK,
WHALEY ROAD, BARUGH GREEN,
BARNSLEY.
S75 1HQ
Phone: 01226 208482
Fax: 01226 283030
Email: info@whiteaguspartnership.co.uk
Web: www.whiteaguspartnership.co.uk
ARCHITECTURAL SERVICES AND SURVEYORS

| Project. | Client. |
|---|---|
| PROPOSED RESIDENTIAL DEVELOPMENT<br>LAND ADJ 29 ROMAN ROAD<br>BARNSLEY | JDA ASSOCIATES LTD |
| Drawing Title.<br>PLOT 1 | Date. FEB 2015 / Scale. 1:50 @ A1 |
| | Ref. 14-049 / Dwg. No. 02 / Rev. C |

| Date | Suffix | Description | Date | Suffix | Description |
|---|---|---|---|---|---|
| 26/03/2015 | A | LAYOUT REVISED | | | |
| 05/05/2015 | B | LAYOUT REVISED | | | |
| 08/05/2015 | C | REVISED TO CLIENTS REQUIREMENTS | | | |