DMS Architecture

Notes


1. Do not scale drawing. If in doubt contact DMS
2. All dimensions are in millimeters unless noted otherwise
3. Not for construction unless otherwise shown
4. Where appropriate, this drawing to be read in conjunction with project specific Designers Risk Assessments, produced in accordance with requirements of Regulation 13 of the Construction (Design and Management) Regulations 1994
5. The design shown on this drawing is the property of DMS and is not to be used or the drawing copied, communicated or disclosed, in whole or in part, except in accordance with a contract, licence or agreement in writing with DMS




SOUTH ELEVATION



NORTH ELEVATION

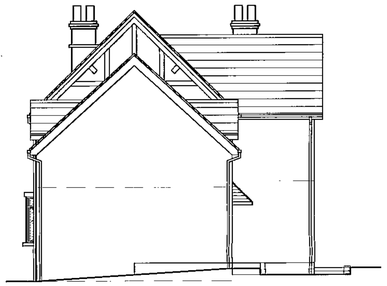

EAST ELEVATION

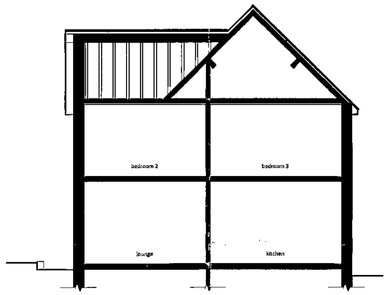


SECTION A–A




SITE LOCATION PLAN

SCALE 1:1000

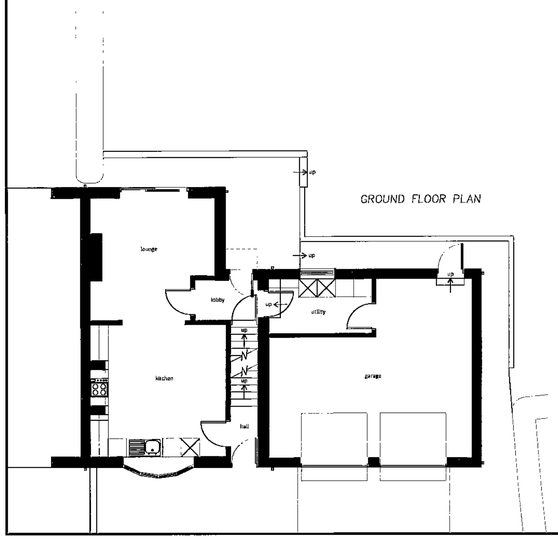

GROUND FLOOR PLAN

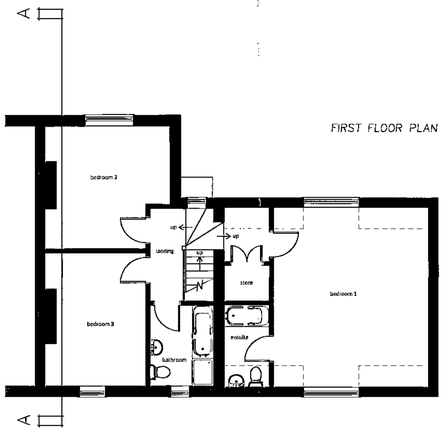

FIRST FLOOR PLAN



SCALE (1:100)

REV.	DATE	DESCRIPTION	DRN.	CKD.

DMS Architecture

DMS Architecture

RECEIVED 08 MAR 2010 CORPORATE SERVICES

PUDJIZ HILLAM LANE BURTON SALMON LEEDS LS25 5JQ
Tel DM: +44 (0)7805940413 Tel MS: +44 (0)7805929098
E-mail: mail@dmsarchitecture.co.uk www.dmsarchitecture.co.uk
LEEDS - WAKEFIELD - BARNSLEY

PROJECT

MR & MRS SPEED
PROPOSED EXTENSIONS
10 QUAKER LANE, ARDSLEY

TITLE

SITE LOCATION PLAN
EXISTING PLANS & ELEVATIONS

STAGE

PLANNING

JOB No.	DWG No.	REV.
1016	100-001	*
SCALE	DATE	
1:100 & 1:1000 @ A2	FEBRUARY 2010	
DRAWN	CHECKED	
MS	--	


DMS Architecture

Notes


1. Do not scale drawing. If in doubt contact DMS
2. All dimensions are in millimeters unless noted otherwise
3. Not for construction unless otherwise shown
4. When appropriate, this drawing to be read in conjunction with project specific Designers Risk Assessments, produced in accordance with requirements of Regulation 13 of the Construction (Design and Management) Regulations 1994
5. The design shown on this drawing is the property of DMS and is not to be used or the drawing copied, communicated or disclosed, in whole or in part, except in accordance with a contract, licence or agreement in writing with DMS




SOUTH ELEVATION

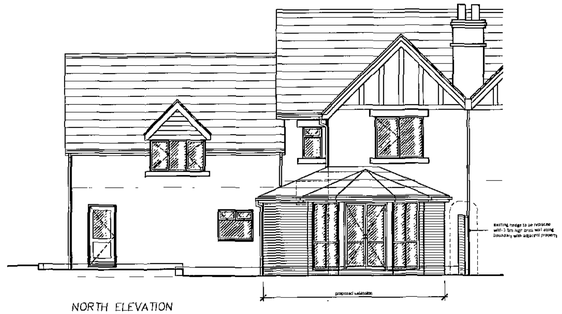


NORTH ELEVATION

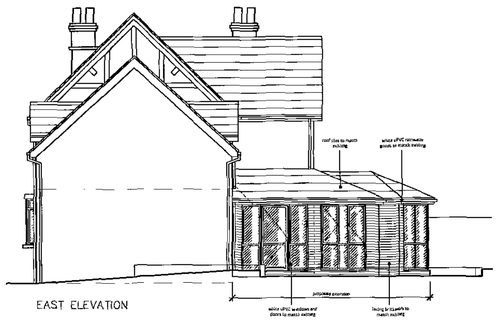


EAST ELEVATION

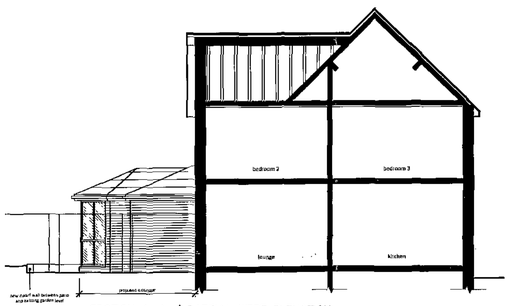


SECTION A–A / PARTIAL WEST ELEVATION

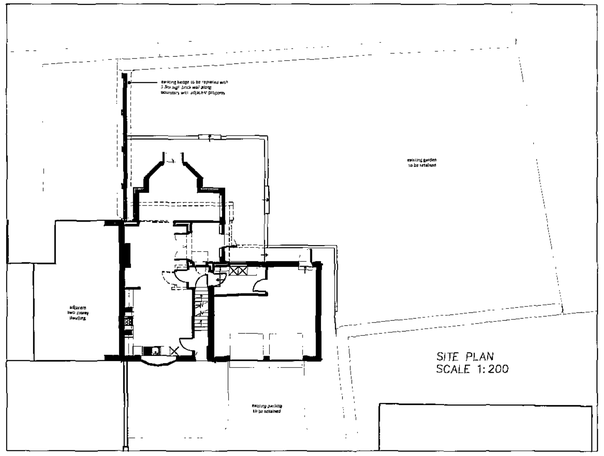


SITE PLAN
SCALE 1:200

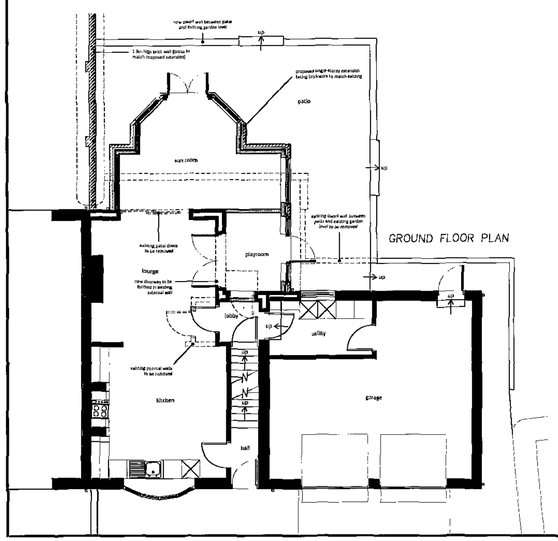

GROUND FLOOR PLAN

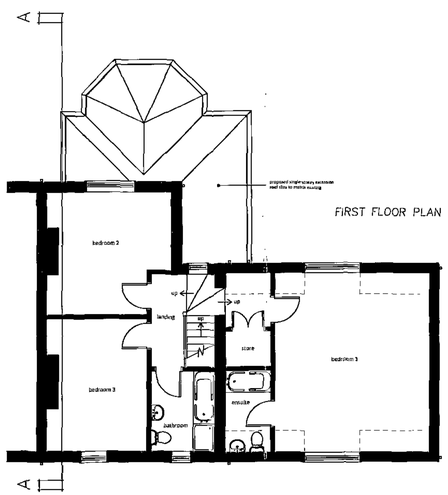

FIRST FLOOR PLAN

 

SCALE (1:100)

REV.	DATE	DESCRIPTION	DRN.	CKD.
A	24.02.10	Access path adjacent to sunroom added. Window locations and sizes to extension amended following client's comments. Site layout and notes added	MS	–

DMS Architecture

DMS Architecture

PUDNIZ HILLAM LANE BURTON SALMON LEEDS LS25 5JQ
Tel DM: +44 (0)7805940413 Tel MS: +44 (0)07805929098
E-mail: mail@dmsarchitecture.co.uk www.dmsarchitecture.co.uk
LEEDS - WAKEFIELD - BARNSLEY

RECEIVED
0 8 MAR 2010
CORPORATION

PROJECT

MR & MRS SPEED
PROPOSED EXTENSIONS
10 QUAKER LANE, ARDSLEY

TITLE

PROPOSED PLANS & ELEVATIONS

STAGE

PLANNING

JOB No.	DWG No.	REV.
1016	100-002	A
SCALE	DATE	
1:100 @ A2	FEBRUARY 2010	
DRAWN	CHECKED	
MS	–	