



PROPOSED FIRST FLOOR PLAN (HANDED)
SCALE 1:50
AREA 117.24 SQM

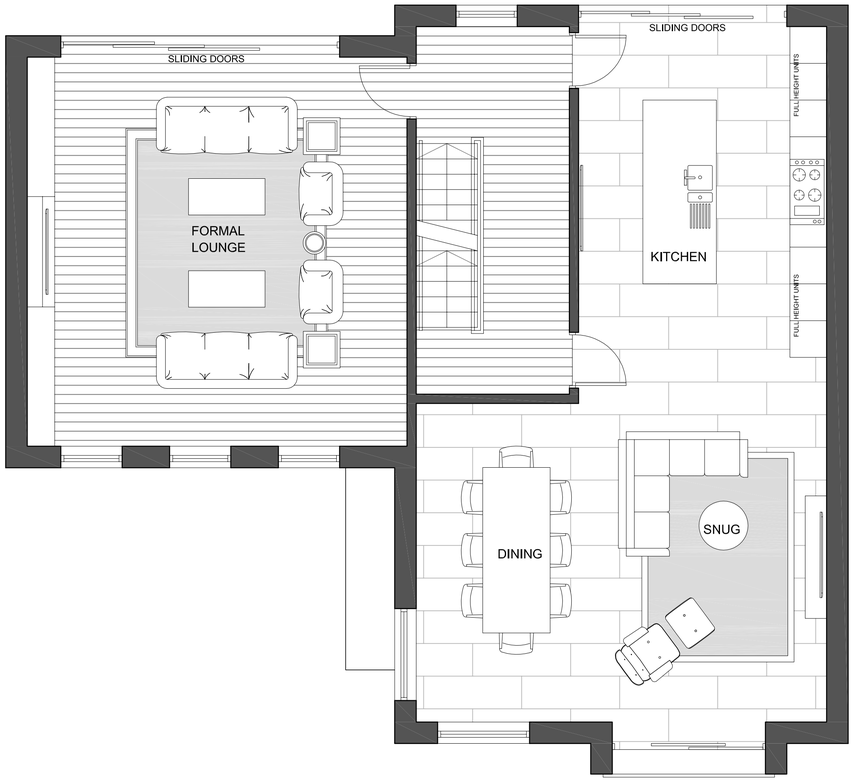

PROPOSED SECOND FLOOR PLAN (HANDED)
SCALE 1:50
AREA 113.02 SQM
TOTAL AREA 307.05 SQM (345.15 SQM WITH GARAGE)

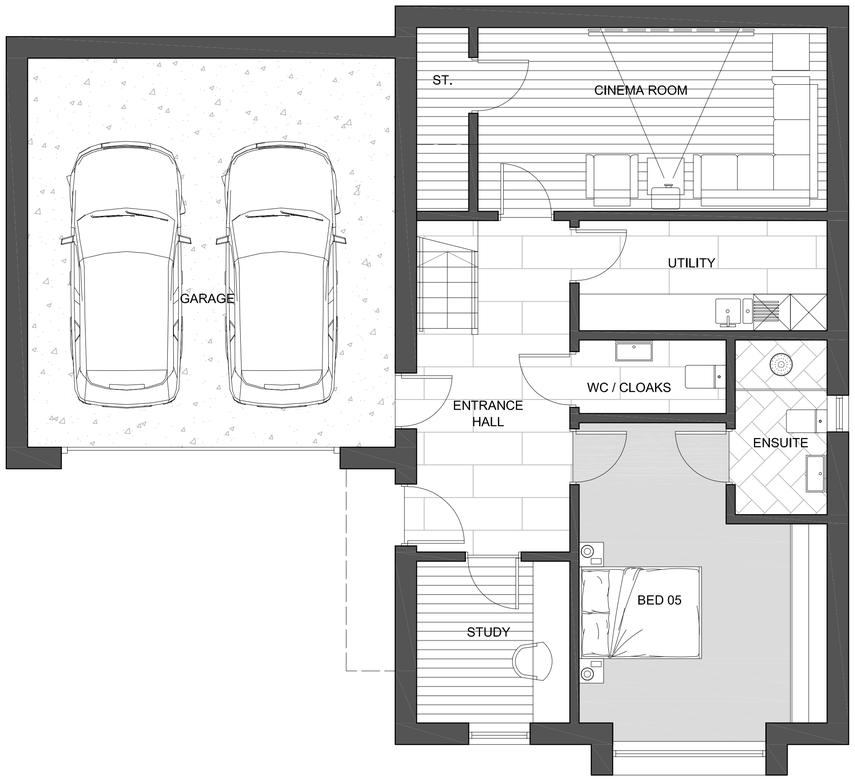

PROPOSED GROUND FLOOR PLAN (HANDED)
SCALE 1:50
AREA 76.79 SQM (GARAGE 38.10 SQM)

Revision	Date
-	-

CODA Bespoke
Sheffield - Manchester
www.codastudios.co.uk
0114 2794931
hello@codastudios.co.uk

Penistone Developments Ltd	Client
Hollinberry Lane, Howbrook	Job
Proposed Plans Handed	Title

DRAWN	CHECKED	DATE	SCALE	
LC	AH	DEC 17	A3 ISSUE:	A1 ISSUE:
			-	AS SHOWN

REVISION	DRAWING STATUS	DRAWING NUMBER
-	PRELIM	2650-008

© COPYRIGHT EXISTS ON THE DESIGNS AND INFORMATION SHOWN ON THIS DRAWING
The Contractor must verify all dimensions on site before making shop drawings or commencing work of any kind. No dimensions to be scaled from this drawing. Architect to be notified of any discrepancies in dimensions immediately.