


SUNROOM

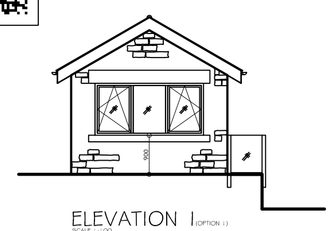


ELEVATION 1 (OPTION 1)
SCALE 1:100

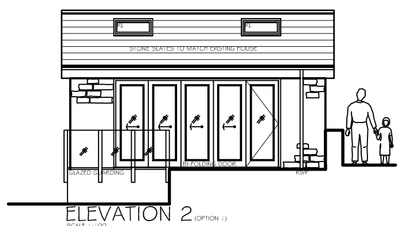


ELEVATION 2 (OPTION 1)
SCALE 1:100

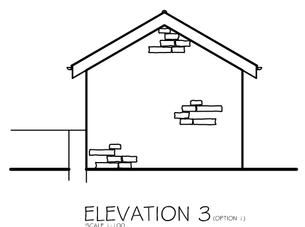


ELEVATION 3 (OPTION 1)
SCALE 1:100

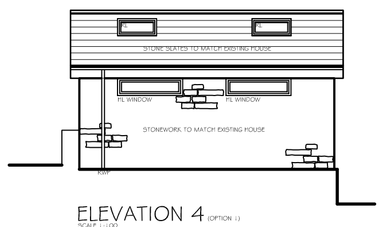

ELEVATION 4 (OPTION 1)
SCALE 1:100

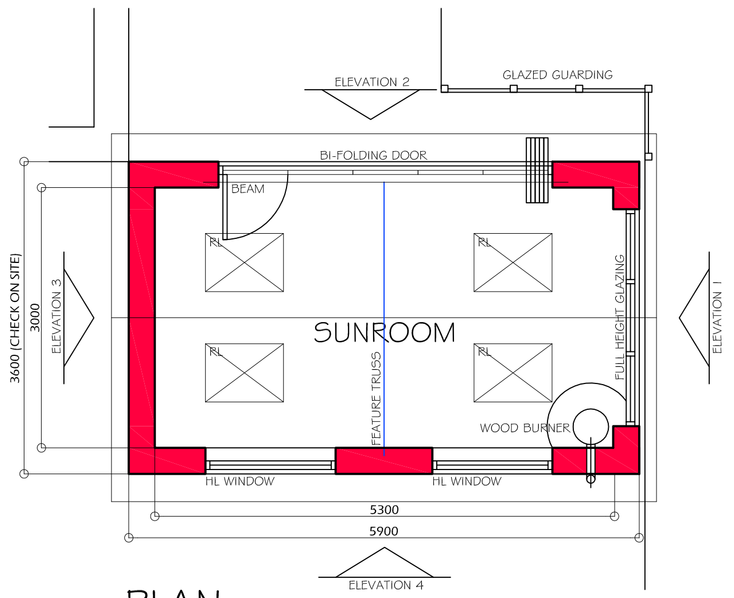


PLAN (OPTION 1)
SCALE 1:50

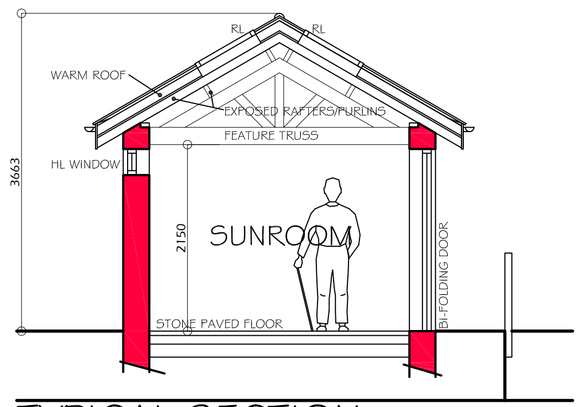


TYPICAL SECTION (OPTION 1)
SCALE 1:50


GARAGE/WORKSHOP

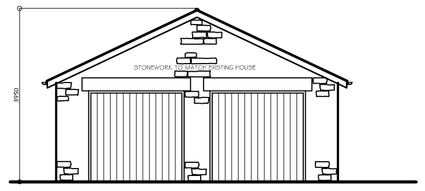


ELEVATION 1 SCALE 1:100

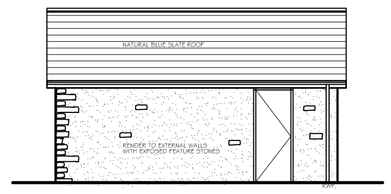


ELEVATION 2 SCALE 1:100

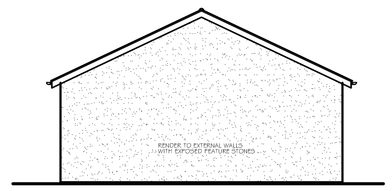


ELEVATION 3 SCALE 1:100

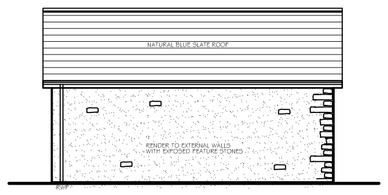

ELEVATION 4 SCALE 1:100

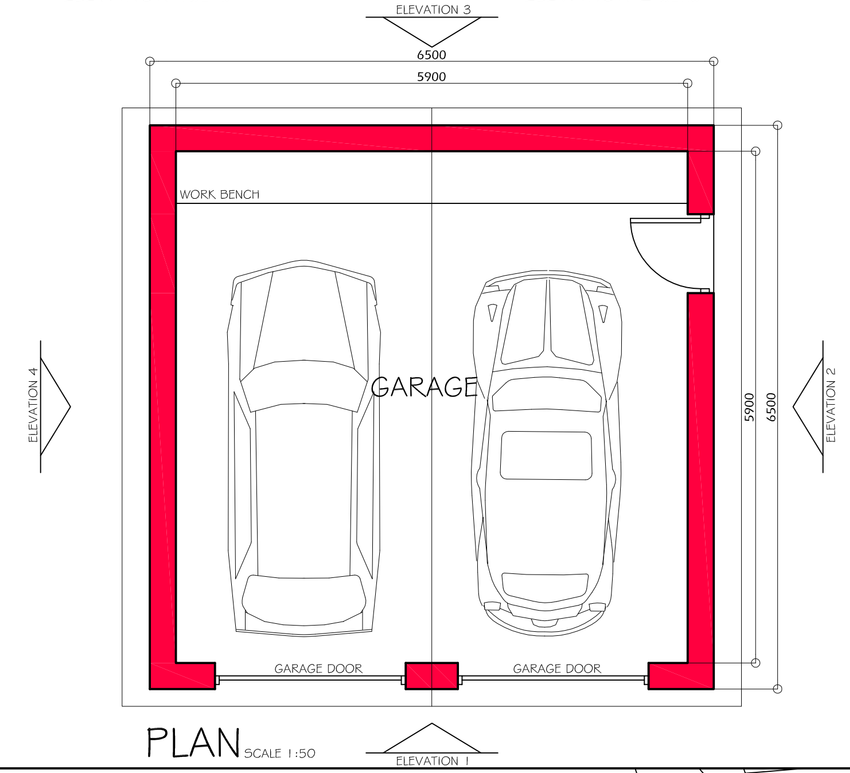


PLAN SCALE 1:50

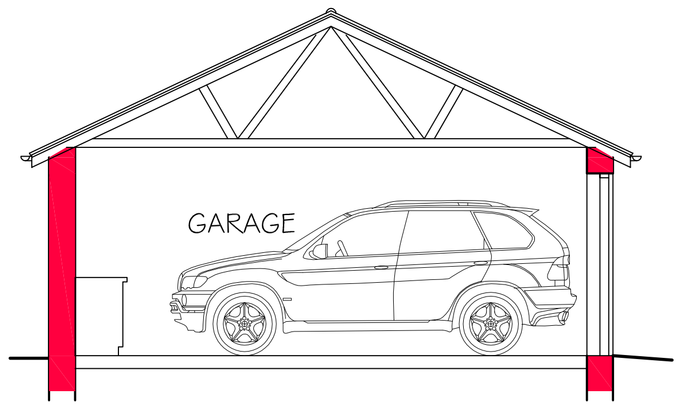


TYPICAL SECTION
SCALE 1:50



3D OPTION 1

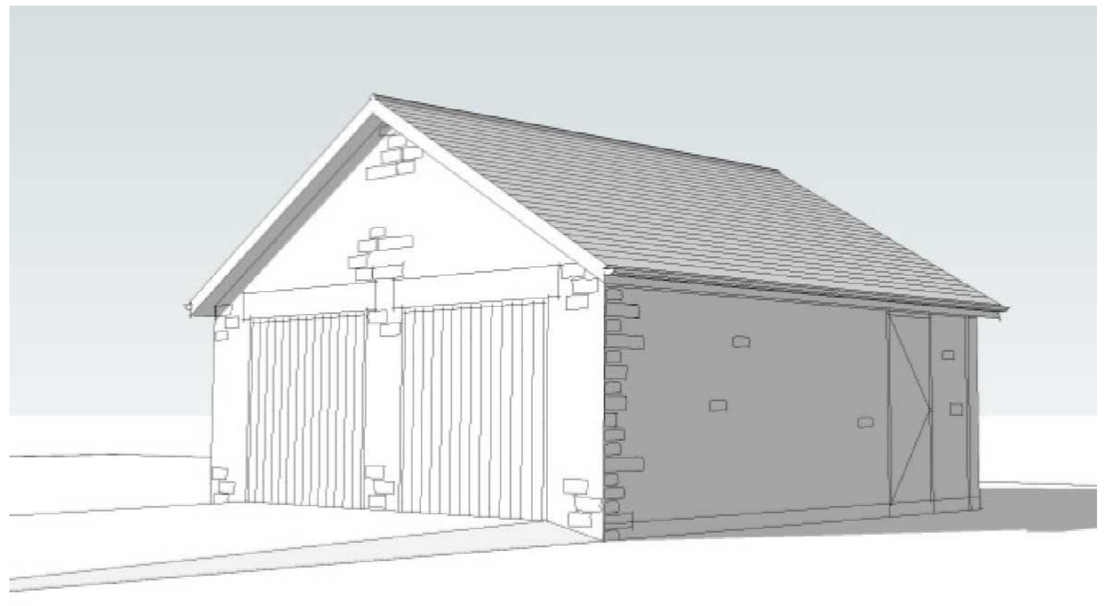

3D GARAGE

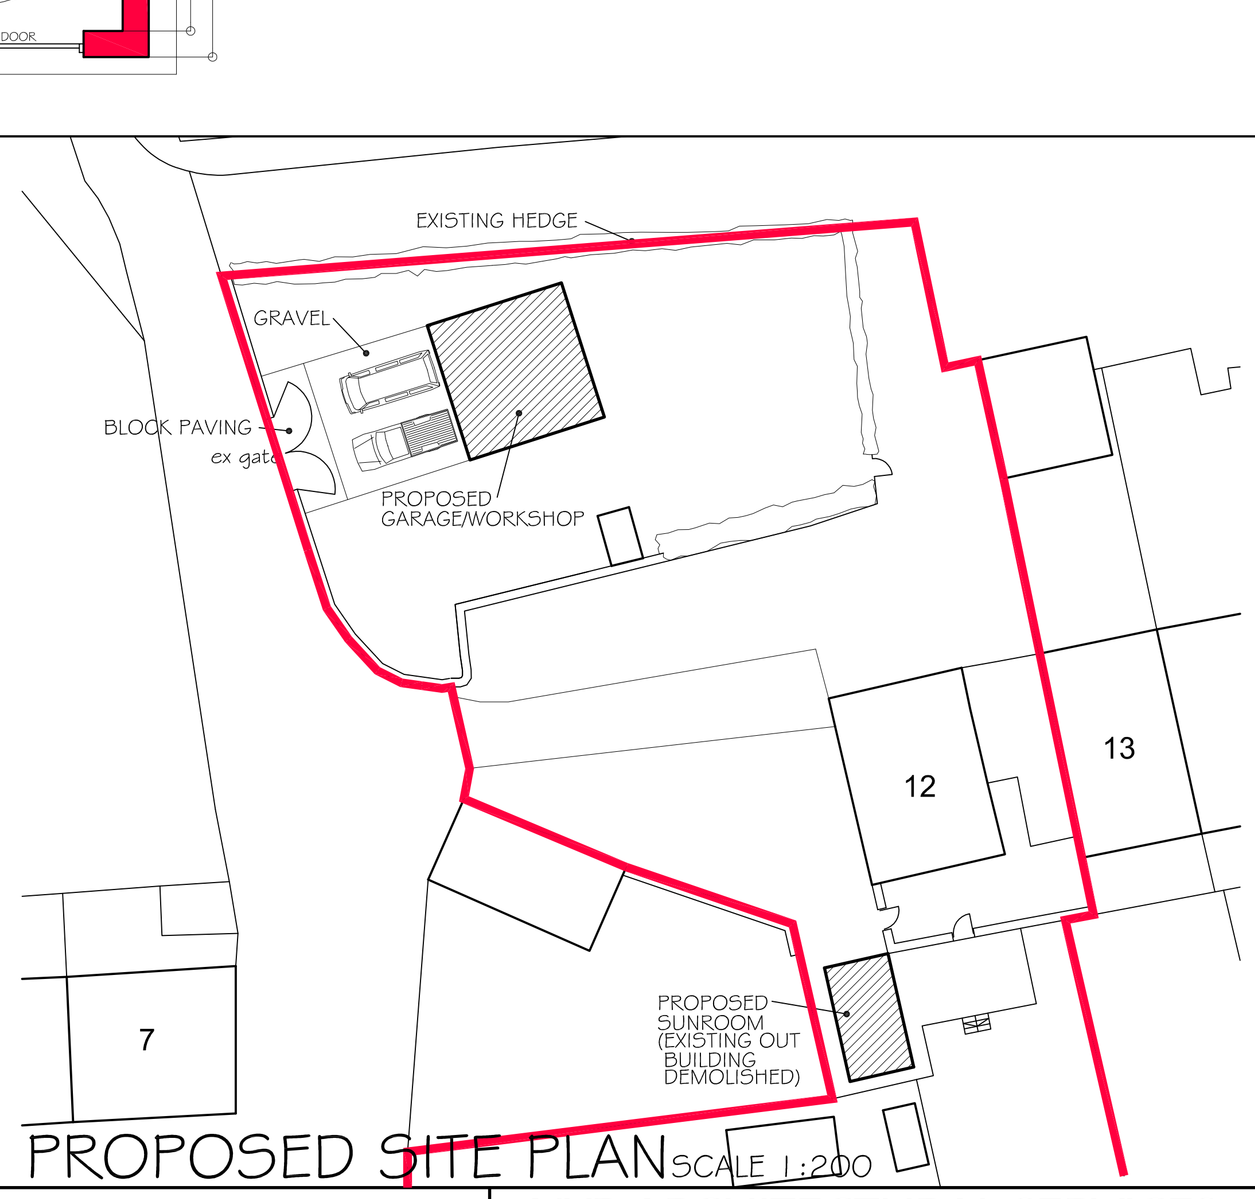

PROPOSED SITE PLAN SCALE 1:200

1. THIS DRAWING AND THE COPYRIGHTS AND PATENTS THEREIN ARE THE PROPERTY OF NYP ARCHITECTURAL SERVICES LLP REGISTERED IN ENGLAND AND WALES No. 4631338 AND MAY BE USED OR REPRODUCED ONLY UNDER CONTRACT.

2. CONTRACTORS AND SUB-CONTRACTORS MUST CHECK AND AGREE ALL DIMENSIONS BEFORE PREPARING SHOP DRAWINGS OR COMMENCING WORK ON SITE

3. CONTRACTORS ARE RESPONSIBLE FOR INFORMING THE DESIGNER OF ANY DISCREPANCY DISCOVERED ON THIS DRAWING OR BETWEEN THIS DRAWING AND ANY OTHER RELATED DOCUMENT ISSUED UNDER THE STANDARD FORM OF CONTRACT IN RESPECT OF THE WORK.

4. WRITTEN DIMENSIONS ONLY ARE TO BE USED FROM THIS DRAWING. IF IN ANY DOUBT ASK FOR CLARIFICATION.

Notes.

Revisions.

Date	Suffix	Description	Date	Suffix	Description

NYP ARCHITECTURAL SERVICES
The Grove, High Street, Dodworth, Barnsley, S75 3RQ. Tel: 01226 200989. E-mail : scott@nypas.co.uk / stephen@nypas.co.uk

Project. PROPOSED WORKS AT 12 SKIERS HALL ELSECAR, BARNSLEY, S74-8EU

Client. MR L. GARDINER

Drawing Title. SKETCH SCHEME PROPOSED SUNROOM & GARAGE / WORKSHOP

Date. JAN 2015

Scale. A1.

Ref. 01/93

Dwg. No. SK02

Rev. C

SHEET SIZE A1