

JA Solar JAM60S20-385/MR PV Modules mounted on flat felt roof. Mounting system to be installed on roof and modules tilted to 10 degrees.

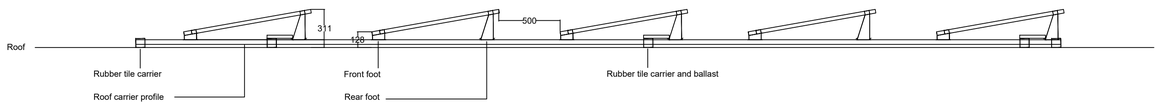

SECTION AA SHOWING PV MODULE MOUNTING SCALE 1:20

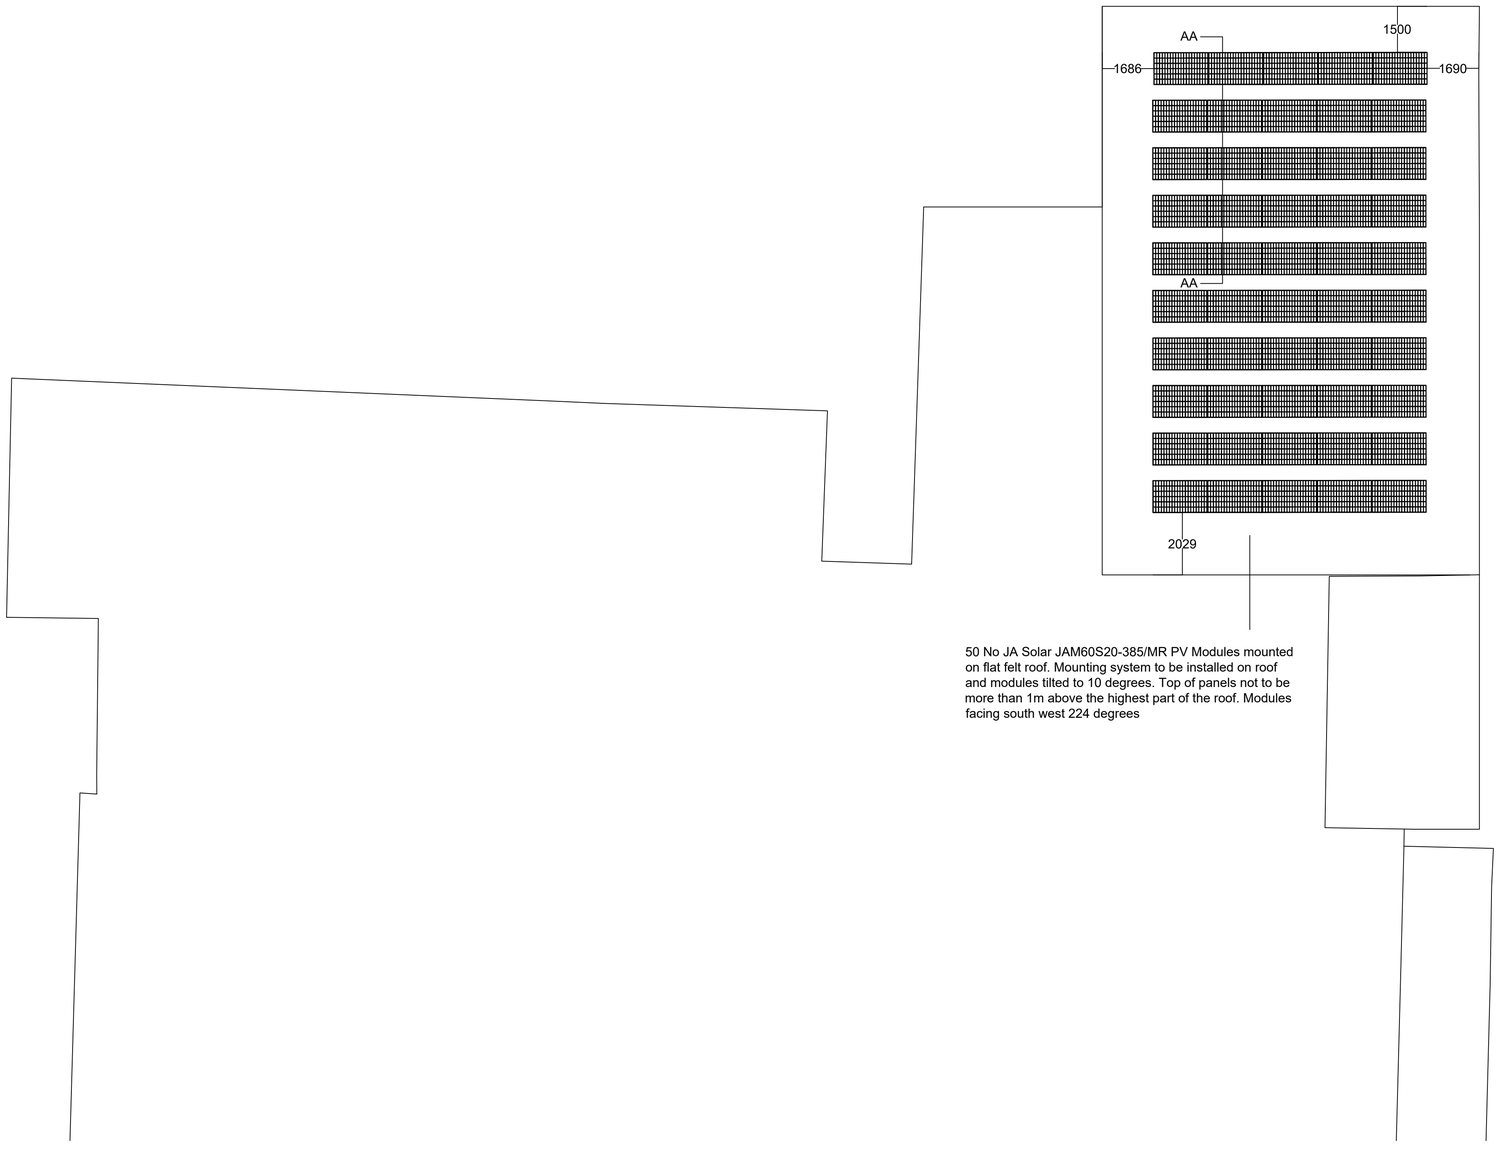

50 No JA Solar JAM60S20-385/MR PV Modules mounted on flat felt roof. Mounting system to be installed on roof and modules tilted to 10 degrees. Top of panels not to be more than 1m above the highest part of the roof. Modules facing south west 224 degrees

General Notes

All works to comply with The Town and Country Planning (General Permitted Development) (England) Order 2015 for class J installations.

No.	Revision/Issue	Date

Firm Name and Address

eEnergy Services UK Ltd

20 St Thomas Street

London

SE1 9RS

Project Name and Address

Solar PV installation

Shafton Primary Academy

High Street

Shafton, Barnsley

S72 8QA

Drawing Title

Roof Plan and Section

Project: SOR-008114/28	Sheet:
Date: 12 May 2023	
Scale: 1:100 @ A1	