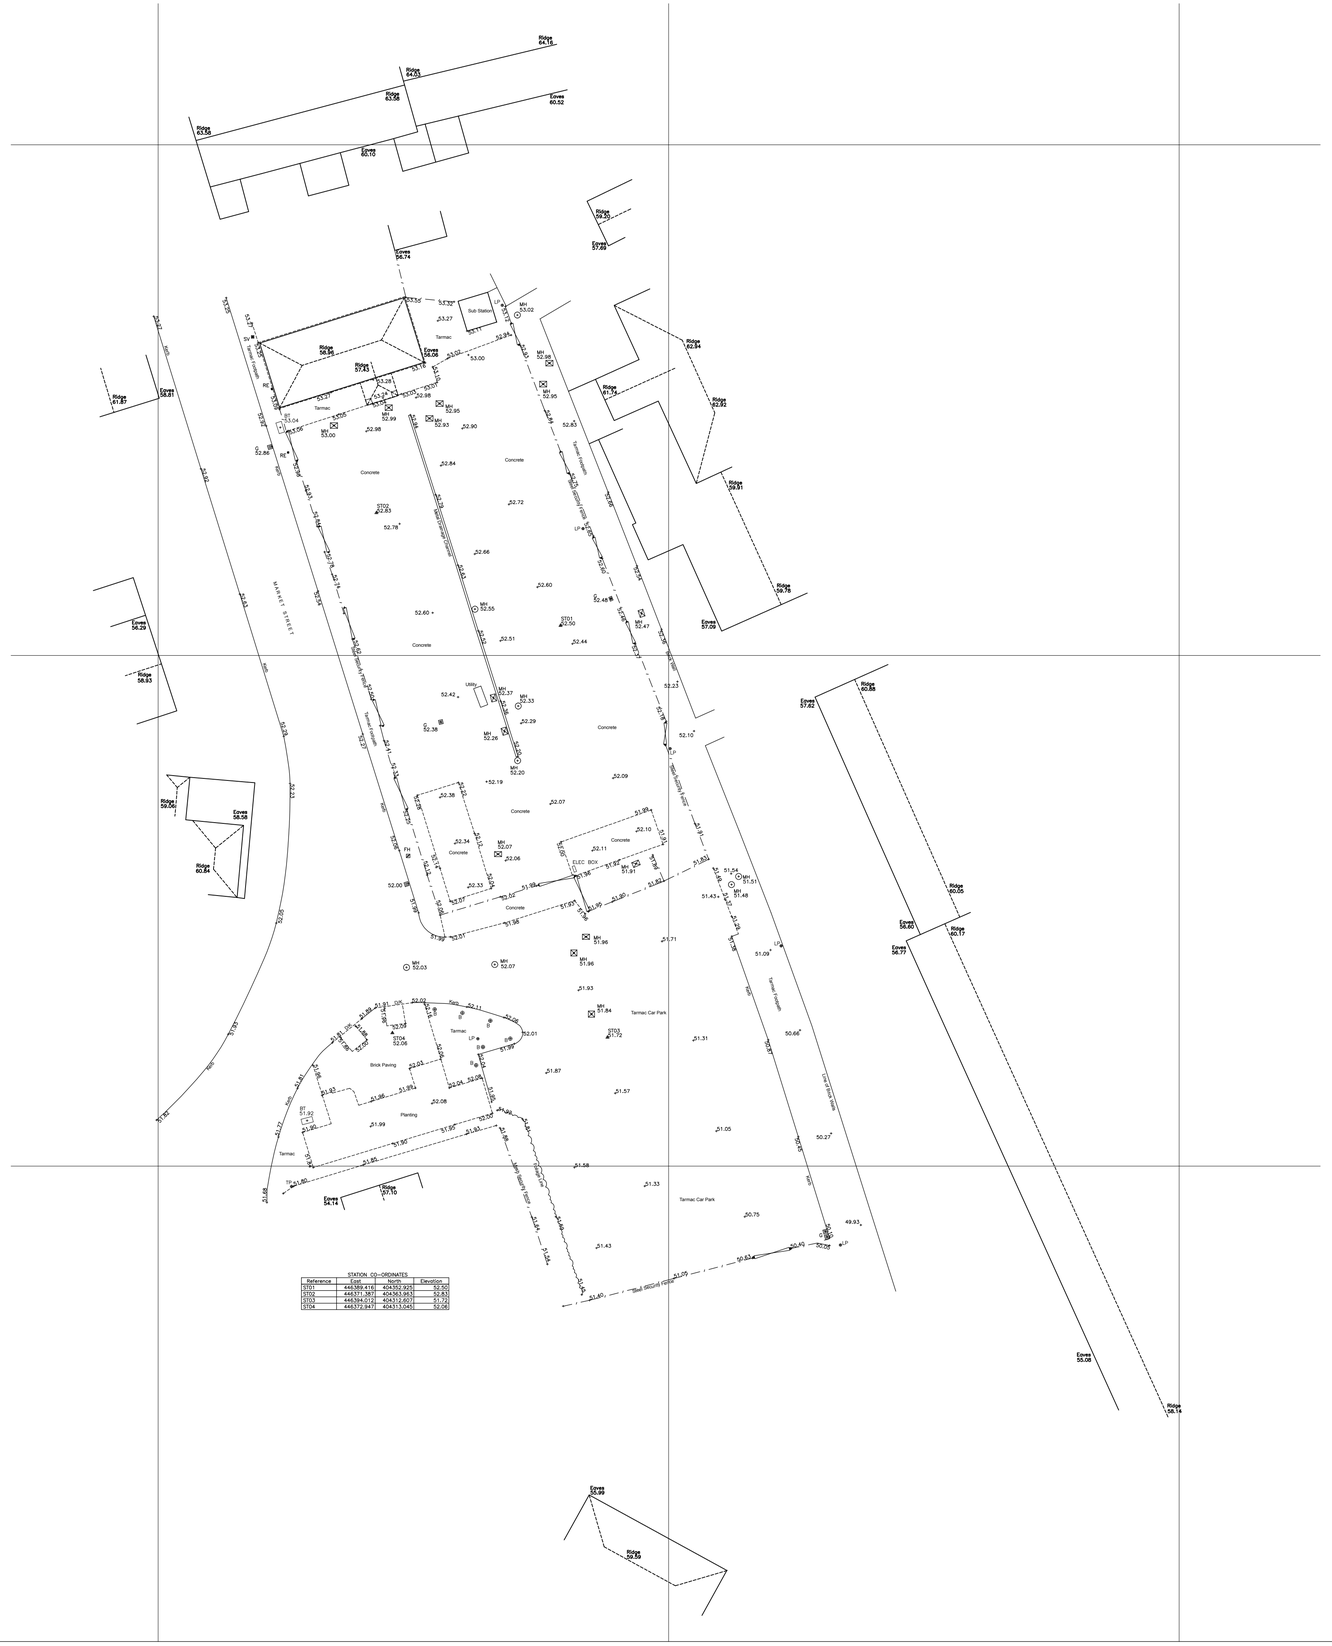


STATION CO-ORDINATES

Reference	East	North	Elevation
ST01	446389.416	404352.925	52.50
ST02	446371.087	404363.963	52.83
ST03	446384.012	404312.607	51.72
ST04	446372.947	404313.045	52.08

N

Abbreviation & Symbol Key.

B	Bollard
BB	Belisha Beacon
BT	British Telecom Cover
BM	Bench Mark
CL	Cover Level
DK	Drop Kerb
EL	Electricity Cover
EP	Electricity Pole
FH	Fire Hydrant
FFP	Flagged Footpath
G	Gully
GM	Gas Meter
GV	Gas Valve
IC	Inspection Cover
IL	Invert Level
LB	Letter Box
LP	Lamp Post
MB	Multi Bole
MH	Man Hole
Mkr	Marker Post
MS	Mile Stone
CATV	Cable Telecommunications
NB	Notice Board
NFI	No Further Information
OSBM	Ordnance Survey BM
P	Post
PB	Post Box
RE	Rodding Eye
RL	RootLine
RS	Road Sign
SS	Street Name Sign
N/S	Non Slip Paving

RSC	Rolled Steel Column
RSJ	Rolled Steel Joist
RWP	Rain Water Pipe
SC	Stop Cock
SP	Sign Post
STP	Stand Pipe
SV	Stop Valve
SVP	Soil Vent Pipe
SWG	Storm Water Gully
SW	Storm water
TFP	Tarmac Footpath
TL	Traffic Light
TP	Telegraph Pole
UTL	Unable To Lift
VP	Vent Pipe
WM	Water Meter
WP	Waste Pipe

Fences & Walls

Ret	Retaining Wall
B/W	Barbed Wire
C/B	Close Boarded
C/I	Corrugated Iron
C/L	Chain Link
C/P	Chestnut Paling
I/R	Iron Railing
Lat	Lattice
P/C	Post & Chain
P/R	Post & Rail
P/W	Post & Wire

Trees

0 25/10/10/Syc
Diameter/Height/Spread/Species

General

Details or services hidden or obscured by vegetation, debris or vehicles at survey dates may be omitted. Hedge & Vegetation details are outline

Control & Datum Information

Grid - Station ST01 Coordinates are OS GPS RTK
All other Stations are relative to this in Plane Grid Projection and Grid North

Datum - Station ST01 datum is OS GPS RTK
All other Stations are relative to this in Plane Grid Projection

OS Grid @ 50m to cover Site

Boundaries treatments shown do not indicate Legal ownership

Revision	Description	By	Date

Surv.	Drawn	Date	Chkd	Date	Appr'd	Date
GH/SH	GH	17/08/21	SH	18/08/21		

This drawing is the property of H&H Surveys. Copyright is reserved by them and the drawing is issued on the condition that it is not copied either wholly or in part without consent in writing of H&H Surveys. Figured dimensions to take preference over those scaled. All dimensions to be checked on site before commencement of any work or shop drawings. This drawing is to be read in conjunction with the specification when existing and all other consultants drawings.

Client.

NPS Barnsley

Title. SITE PLAN

Site. Former Market Site
Market Street,Goldthorpe
Barnsley

H&H SURVEYS LTD
41 Brampton Crescent
Wombwell
Barnsley
Yorkshire S73 0SZ
T: 01226 734099 , E: stephen@hhsurveys.co.uk
Web: hh-surveys.com

THIS IS A CAD DRAWING - DO NOT ALTER

Dwg No. NPS/354/SP

Sheet No.

SCALE	1/250	REV.	