
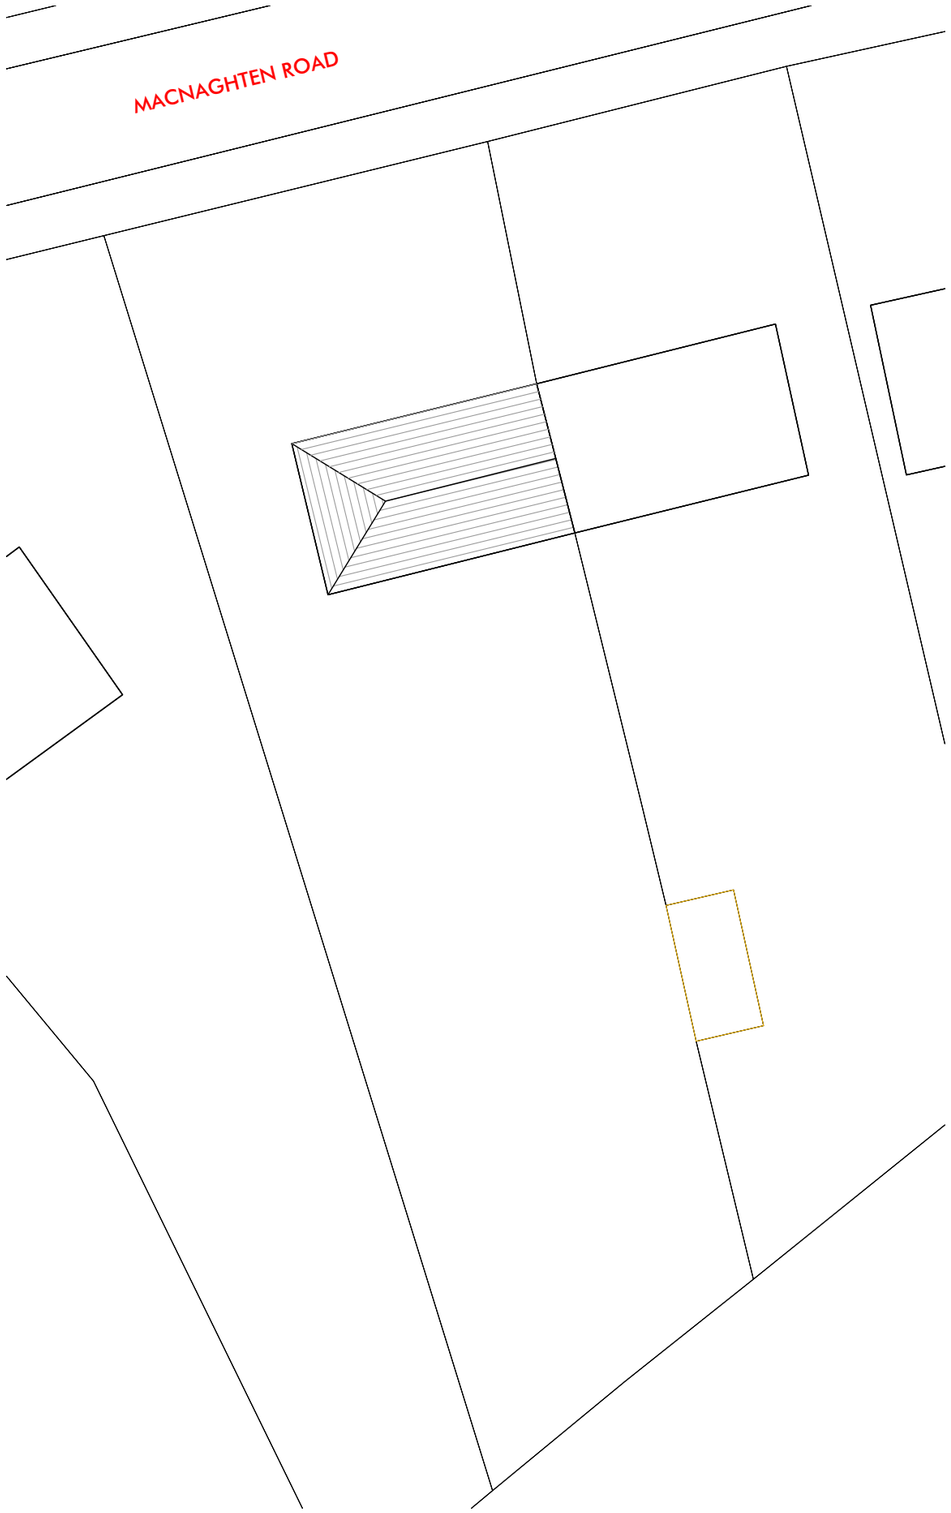


EXISTING SITE PLAN

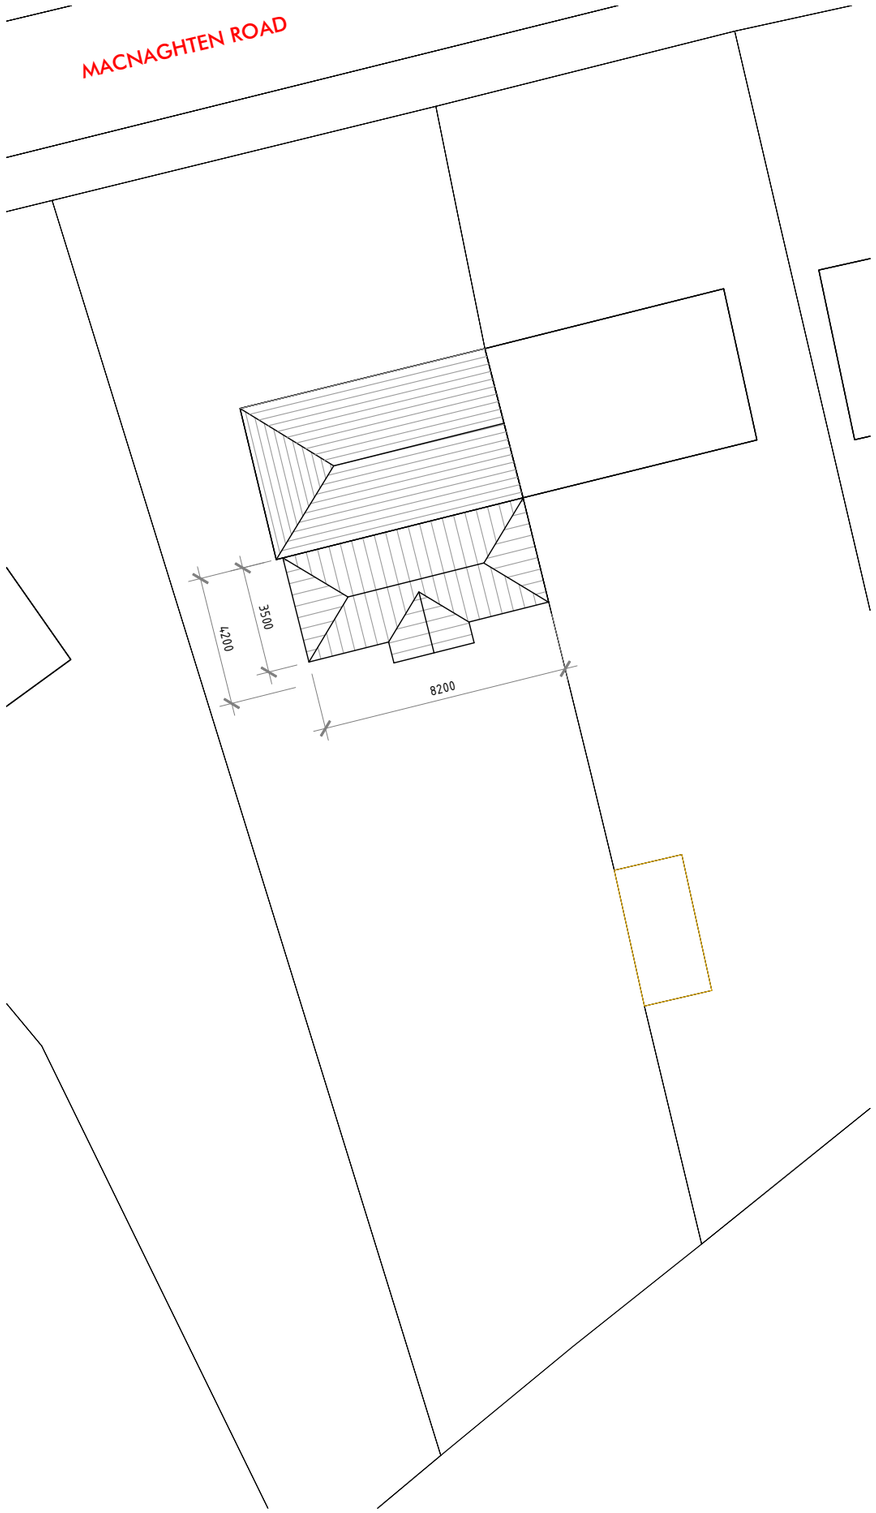

PROPOSED SITE PLAN

REV:	DATE:	DESC:

SK DESIGN

33a Chapel Street
East Ardsley
Wakefield
West Yorkshire
WF3 2AA

T: 01924 835600
M: 07767 774257

W: www.sk-design.co.uk
E: info@sk-design.co.uk

CLIENT:	MR A HADDON		
PROJECT:	6 MACNAGHTEN ROAD, TANKERSLEY. BARNSLEY S75 3DD.		
DRAWING TITLE:	SITE PLANS		
PROJECT REF:	2016-106		
DRAWING NO:	300	REVISION:	-
SCALE:	1:200@A3	DATE:	MAY 2016

SMARTER PLANNING CHAMPION

partner LABC