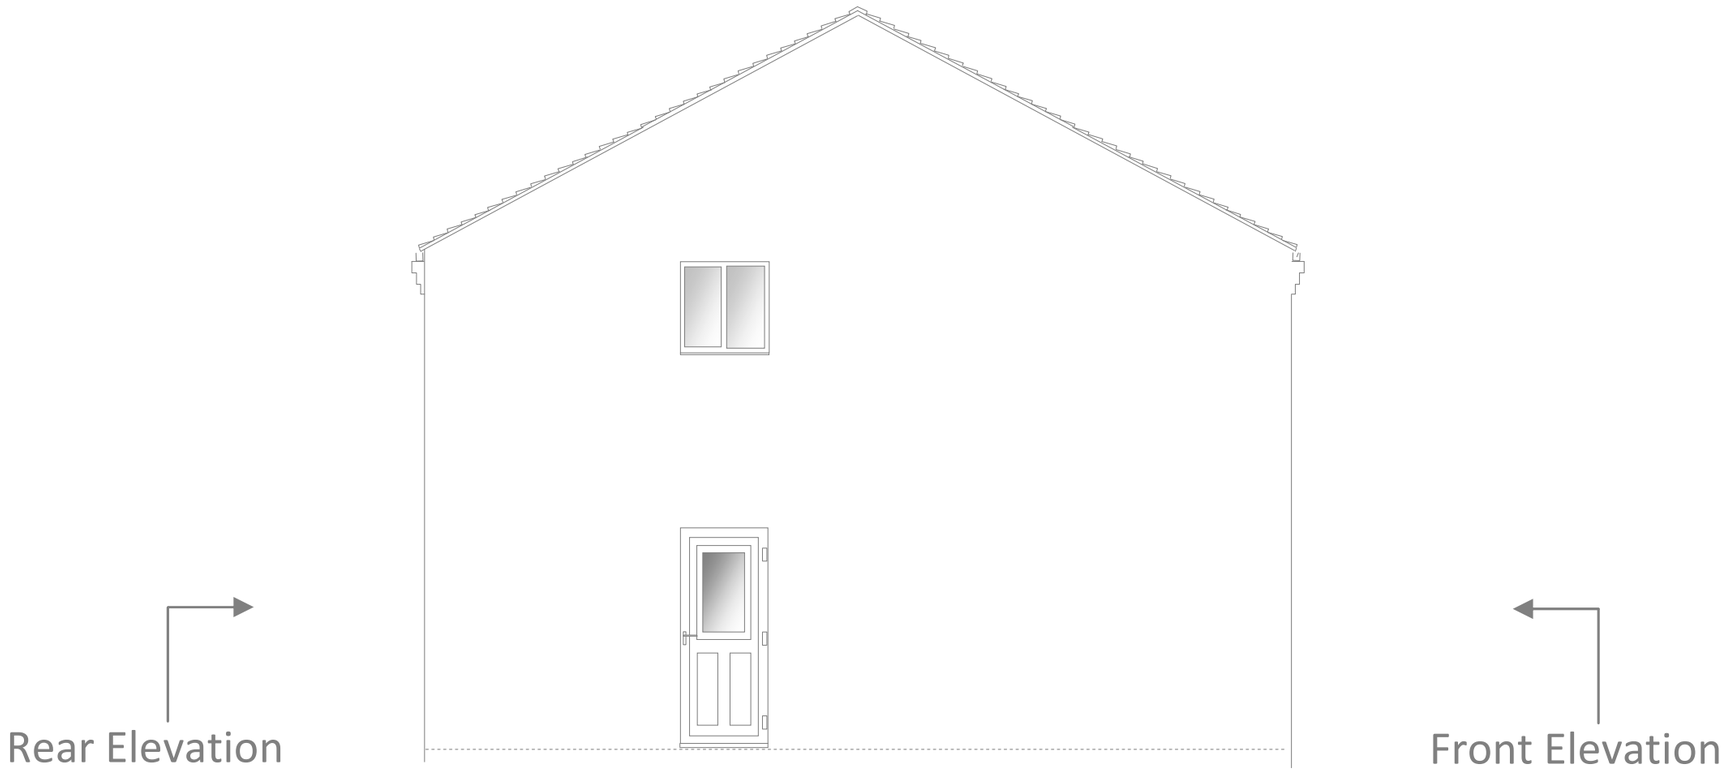


Rear Elevation

Front Elevation

Existing Side Elevation (A)

0 2m

Mr & Mrs Luhrs,	Date: 9th January 2012
5 Cranborne Drive,	Scale: 1 : 50 @A3
Darton,	Ref: EE003
Barnsley,	Title: Existing Elevation003
S75 5RZ	