



Second Floor Plan
scale 1:50

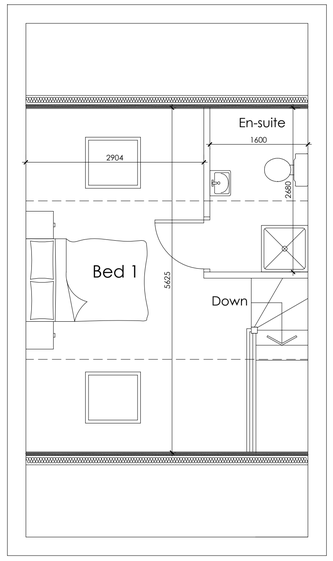

Front Elevation
scale 1:100

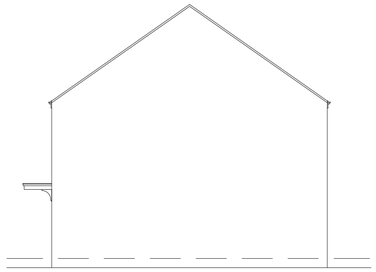


Side Elevation
scale 1:100




Street View
scale 1:100




Rear Elevation
scale 1:100

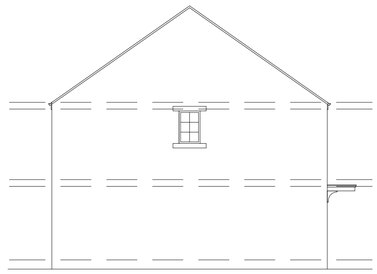


Side Elevation
scale 1:100

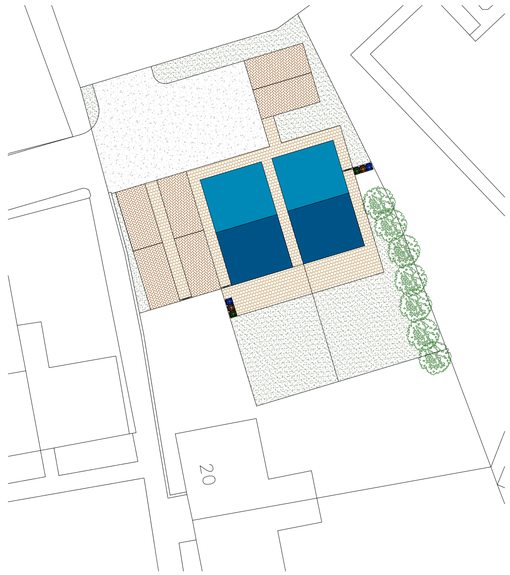


Site Plan
scale 1:250

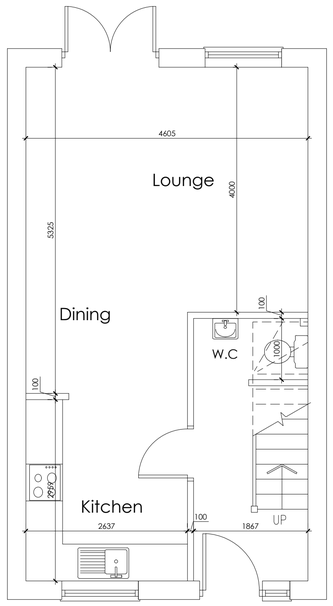

Ground Floor Plan
scale 1:50

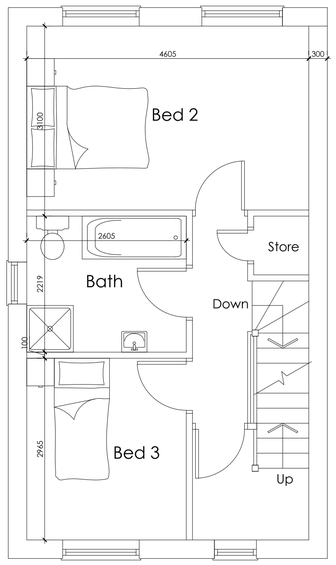

First Floor Plan
scale 1:50

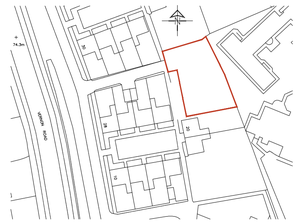

Location Plan
scale 1:1250

White Agus PARTNERSHIP
OFFICE ONE,
34 VICTORIA ROAD,
BARNSLEY,
S70 2BU
Phone: 01226 208482
Email: info@whiteaguspartnership.co.uk
Web: www.whiteaguspartnership.co.uk
ARCHITECTURAL SERVICES

Project.	Client.
RESIDENTIAL DEVELOPMENT LAND ADJ 20 VERNON ROAD BARNSLEY, S70 5BD	MR S O'KEEFE
Drawing Title. PLANS & ELEVATIONS	Date. JAN 2020 / Scale. 1:50 @ A1
	Ref. 19–159 / Dwg. No. 01 / Rev.

Date	Suffix	Description	Date	Suffix	Description