
A1 : 594 x 841

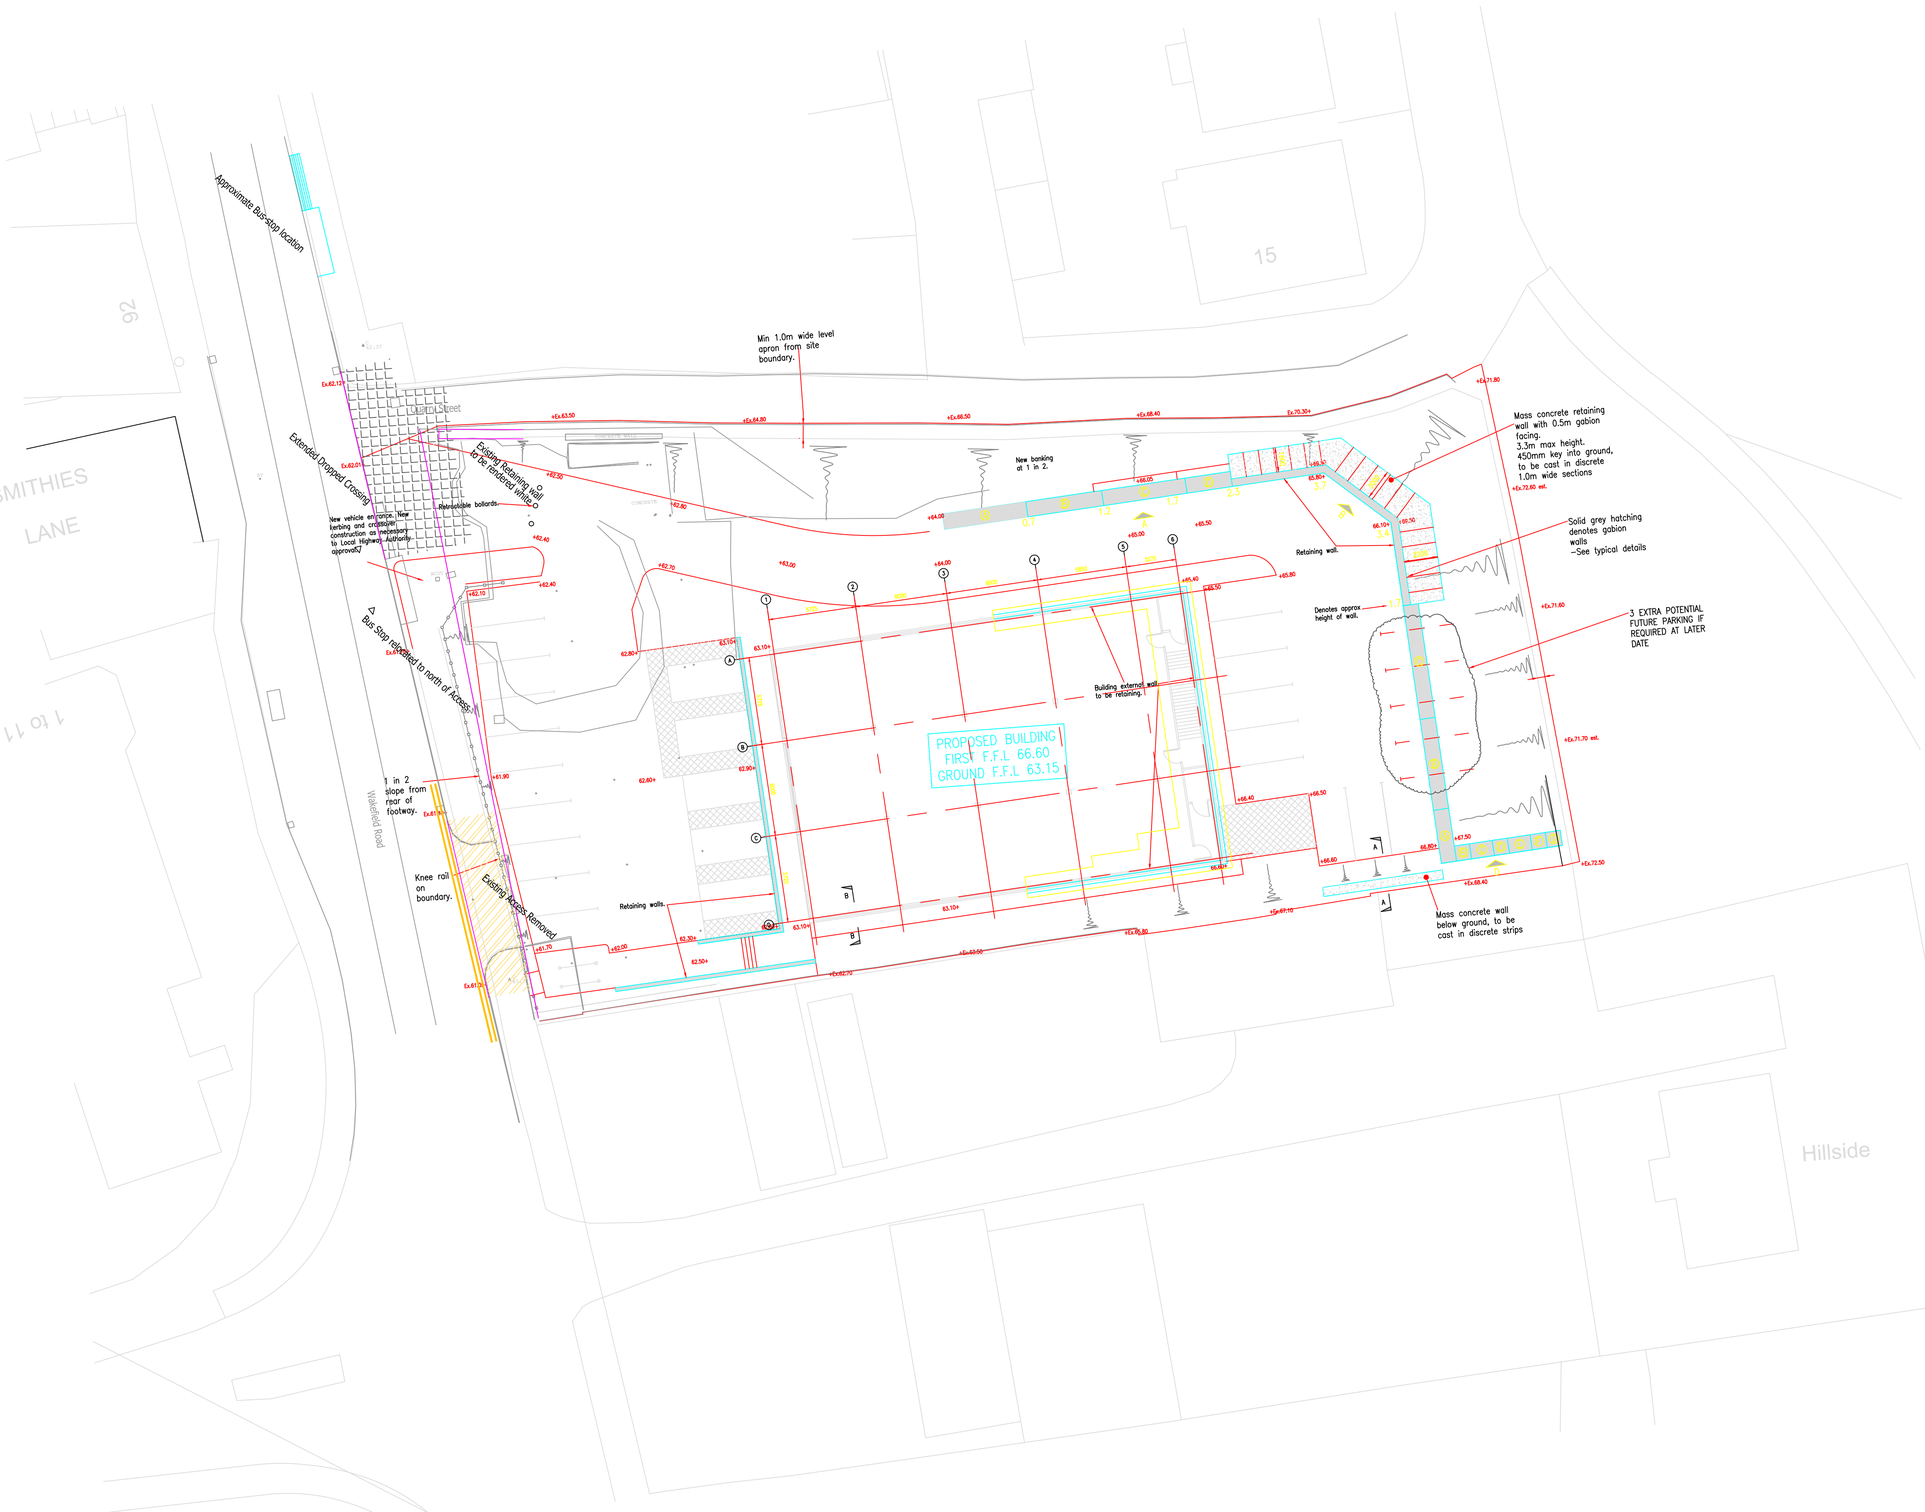

NOTES:

1. DO NOT SCALE FROM THIS DRAWING. USE FIGURED DIMENSIONS ONLY.
2. ALL DIMENSIONS ARE IN MILLIMETERS UNLESS STATED OTHERWISE.
3. THE CONTRACTOR IS TO CHECK DRAWINGS AND TO VERIFY ALL DIMENSIONS ON SITE BEFORE COMMENCING ANY WORK OR MAKING ANY SHOP DRAWINGS.
4. ALL WORK IS TO BE CARRIED OUT IN ACCORDANCE WITH THE CURRENT BUILDING REGULATIONS AND ALL ASSOCIATED BRITISH STANDARDS.
5. ALL WORKS ARE SUBJECT TO STATUTORY APPROVALS AND DETAILED SITE SURVEYS.
6. THIS DRAWING SHOULD NOT BE USED FOR CONSTRUCTION PURPOSES.

KEY:

REVISIONS:

REV	DATE	REVISION	INITIALS
B	06/09/13	LAYOUT UPDATED, GABIONS REVISED	MAL
A	14/04/13	INITIAL ISSUE	RDW

PURPOSE OF DRAWING:
CONSTRUCTION

CLIENT NAME:
Donald Cooke Ltd

PROJECT NAME:
Wakefield Road
Barnsley

DWG TITLE:
Site Plan

DWG REF: DRV/FILEDIRECTORY/FILENAME/.DWG

DWG NO:	501	REVISION:	B
SCALE:	1:200 @A1	DATE CREATED:	06/09/2013
DRAWN BY:		CHECKED BY:	