



PROPOSED FRONT ELEVATION
SCALE 1:100



PROPOSEDSIDE ELEVATION
SCALE 1:100

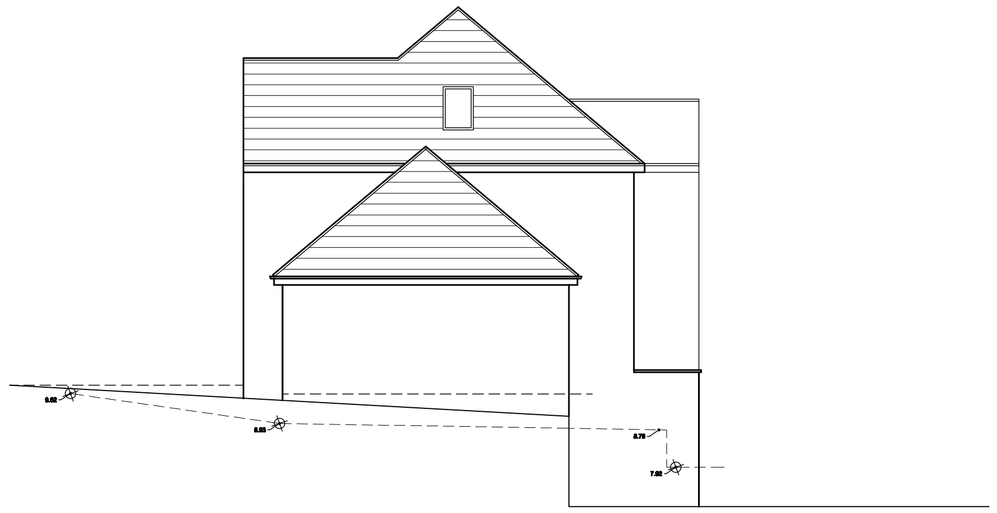

PROPOSED REAR ELEVATION
SCALE 1:100

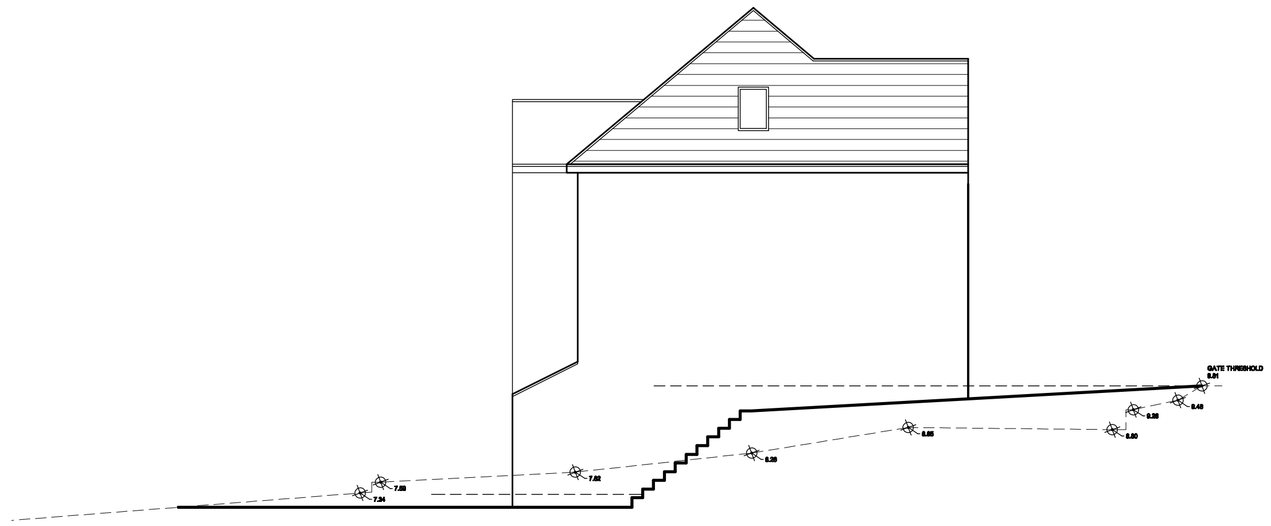

PROPOSEDSIDE ELEVATION
SCALE 1:100



SITE PLAN
SCALE 1:200

White Agus Partnership

PROVIDENCE VILLA,
42 SACKVILLE STREET,
BARNSLEY.
S70 2DB

Phone: 01226 206482
Fax: 01226 283030
Email: info@whiteaguspartnership.co.uk
Web: www.whiteaguspartnership.co.uk

SURVEYORS AND BUILDING DESIGN CONSULTANTS

Project.	Client.
PROPOSED DWELLING AT 17 KERESFORTH HALL ROAD BARNSLEY, S70 6NE	MR L. FORSTER & MS A. DUNLAVEY
Drawing Title. ELEVATIONS	**Date.** SEPTEMBER 2011 / **Scale.** AS SHOWN
	Ref. 11-042 / **Dwg. No.** 09 / **Rev.** C

Date		Suffix	Description	Date		Suffix	Description
25/09/11	A		REVISED TO CLIENTS REQUESTS				
25/10/11	B		REVISED FOR PLANNING				
01/11/2011	C		REVISED FOR PLANNING				