



Proposed Front Elevation
1 : 50

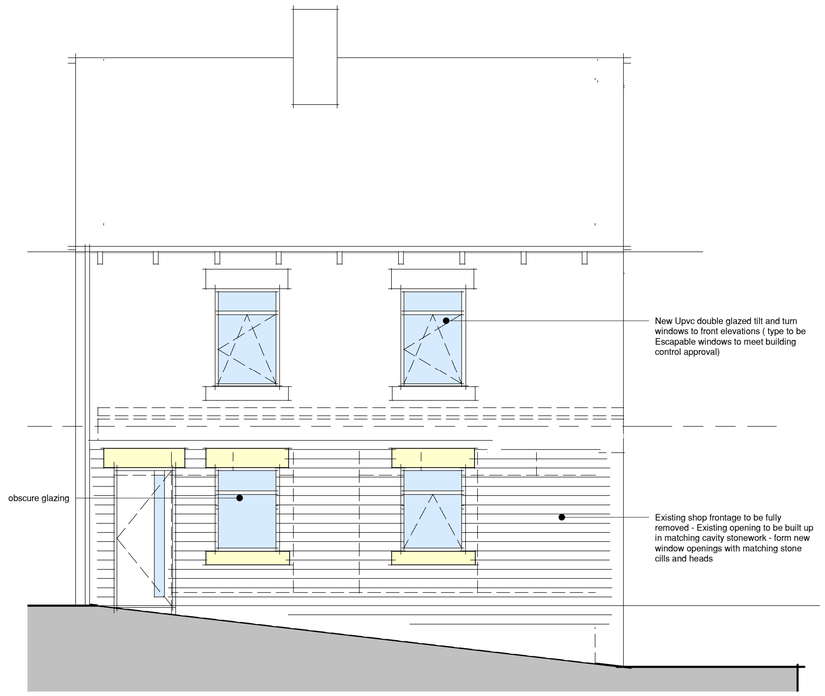

Proposed Rear Elevation
1 : 50

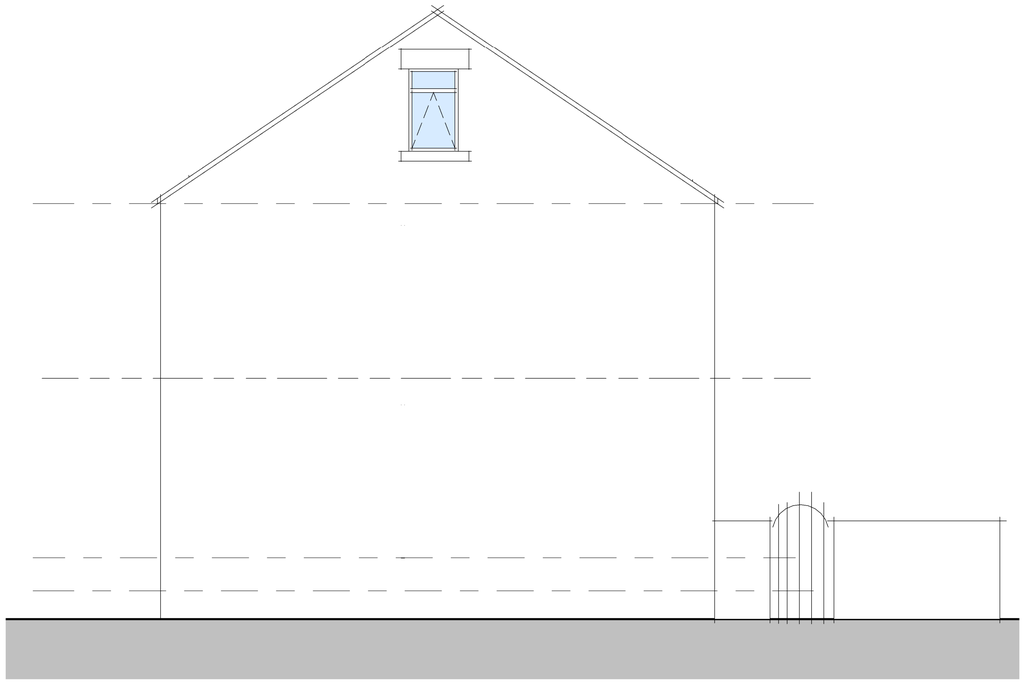

Proposed Side Elevation B
1 : 50

0 5M 10M

1 to 50 scale at A1

Proposed Elevations

COPYRIGHT:
THIS DRAWING IS THE SOLE COPYRIGHT OF PLAN DESIGN GO LTD AND REPRODUCTION IN ANY FORM IS FORBIDDEN UNLESS PERMISSION IS OBTAINED IN WRITING. DO NOT SCALE FROM THIS DRAWING. ANY DISCREPANCIES ON SITE SHOULD BE BROUGHT TO THE ATTENTION OF PLAN DESIGN GO LTD. WORK AND MATERIALS MUST COMPLY WITH THE CURRENT BUILDING REGULATIONS AND CODE OF PRACTICE AND BE READ IN CONJUCTION WITH BUILDING SPECIFICATIONS AND OTHER SUB CONTRACTORS INFORMATION

PLAN DESIGN GO LTD
ARCHITECTURAL DESIGN SERVICES

DRAWING TITLE:
Proposed Elevations

PROJECT DESCRIPTION:
Conversion to 5no Studios

PROJECT ADDRESS:
No 14 Eldon Street North,Barnsley

PLANNING DRAWING

Chartered Institute of Architectural Technologists
Registered Practice

PLAN DESIGN GO LTD
ARCHITECTURAL DESIGN SERVICES
ASHTON HOUSE - 19 PROSPECT ROAD
OSSETT- WEST YORKSHIRE - WF5 8AE
01423 740 923 www.plan-design-go.co.uk

DATE: June 2018
SCALE: 1 : 50

DWG NO: 18016-02-202