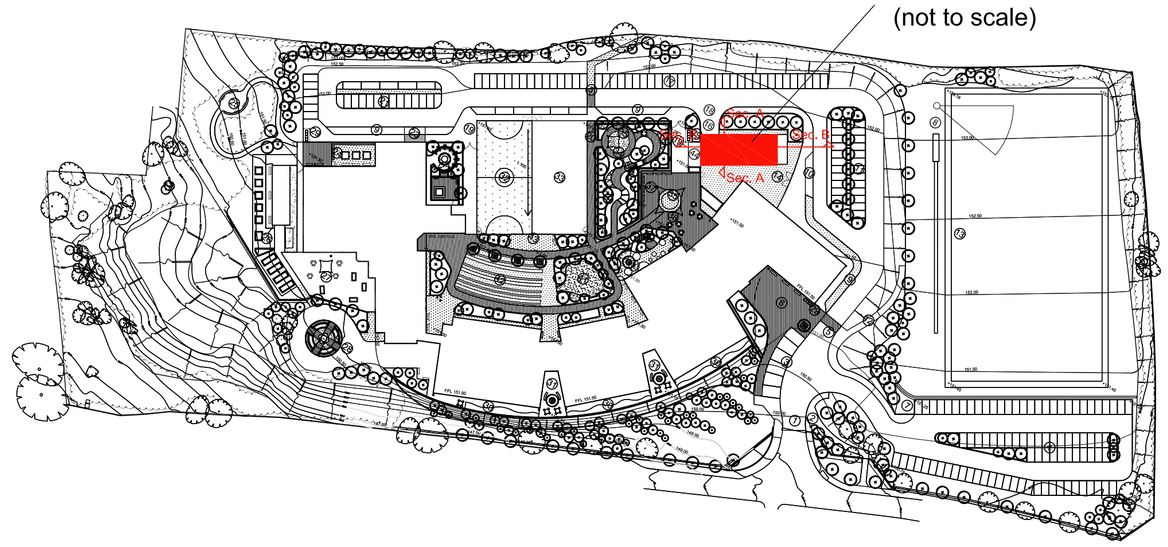
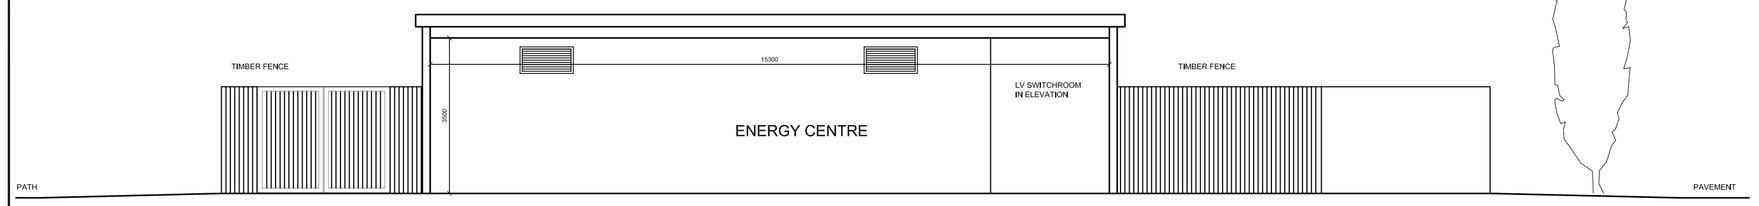
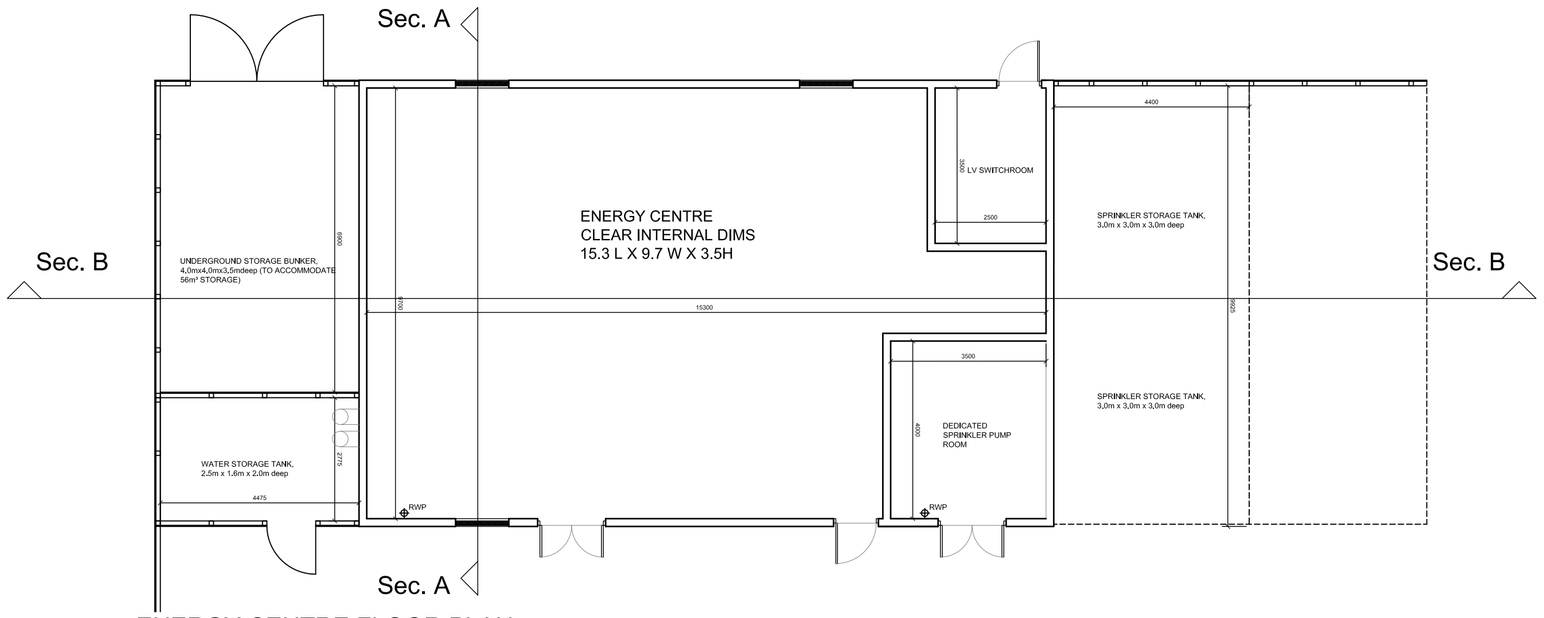
0 10 MILLIMETRES 100

SITE PLAN SHOWING LOCATION OF ENERGY CENTRE (not to scale)

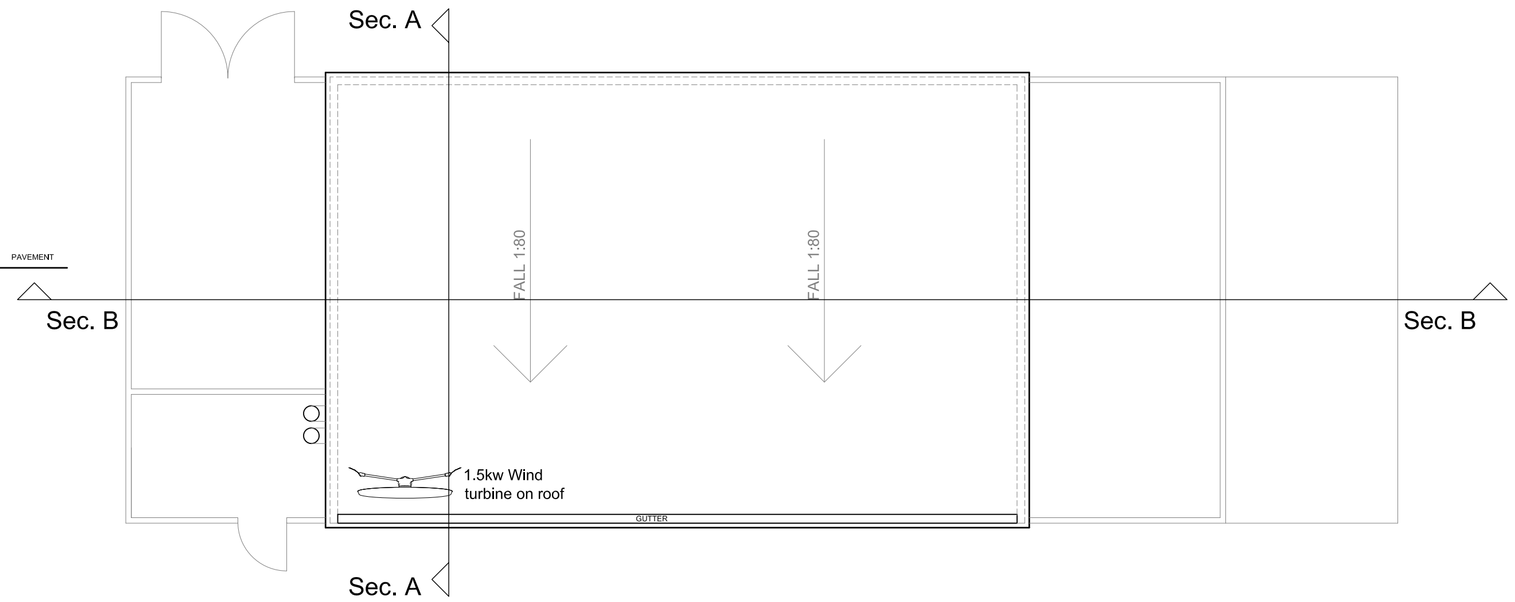


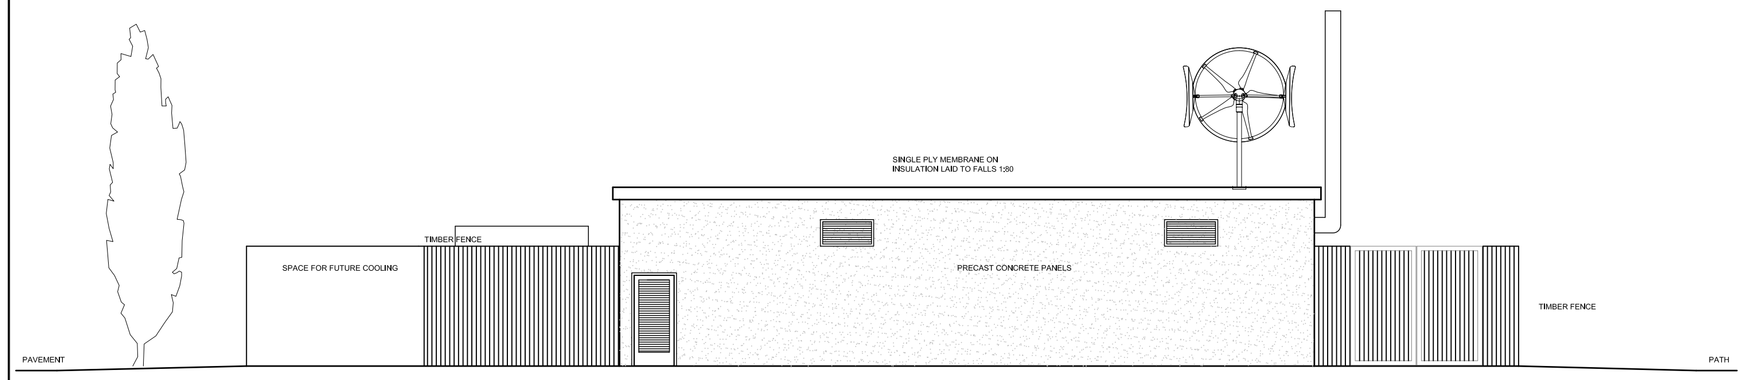

SECTION BB



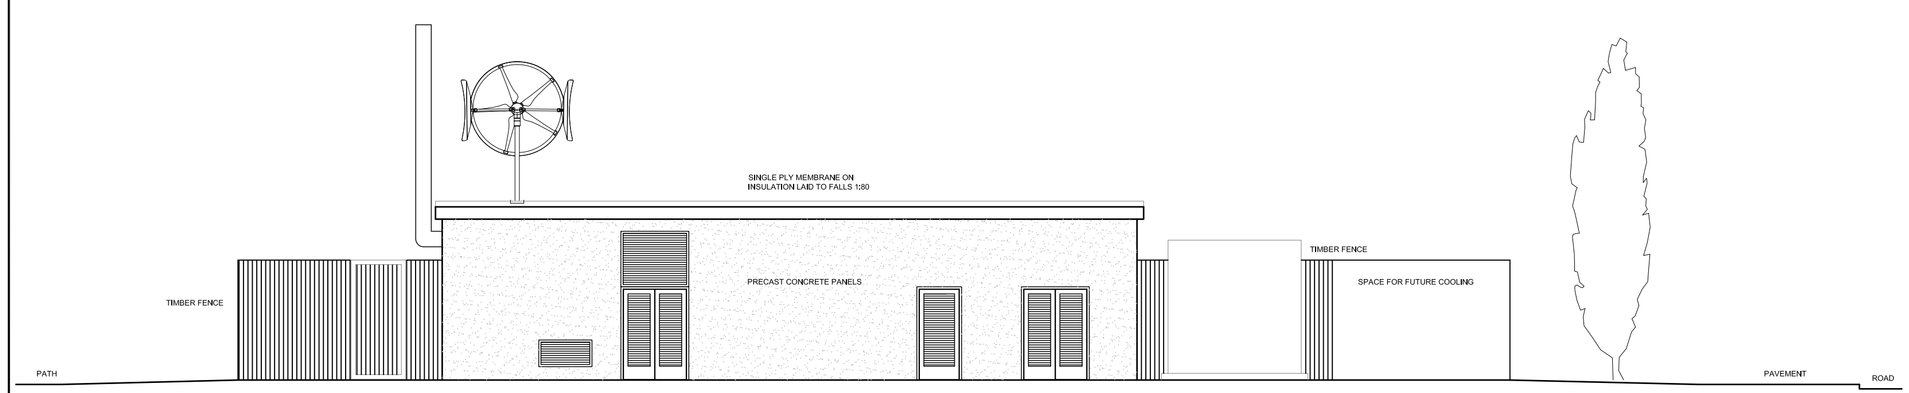

ENERGY CENTRE FLOOR PLAN



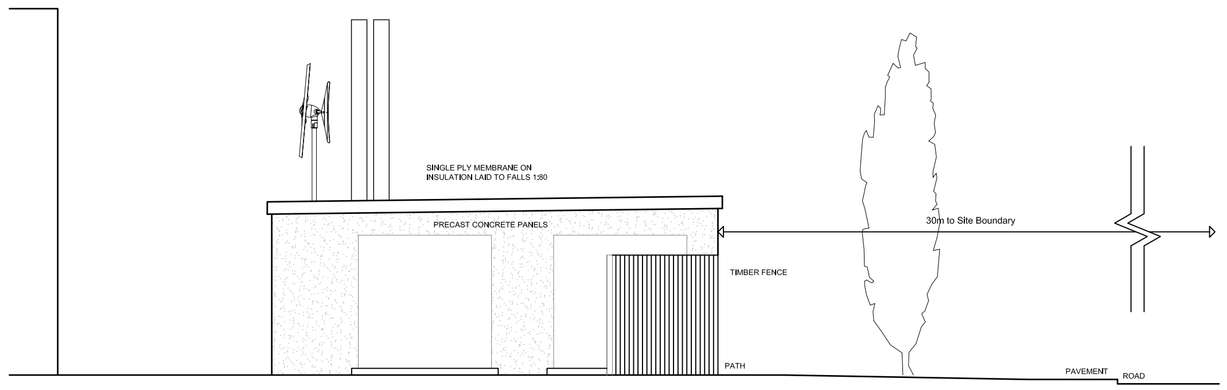

ENERGY CENTRE ROOF PLAN



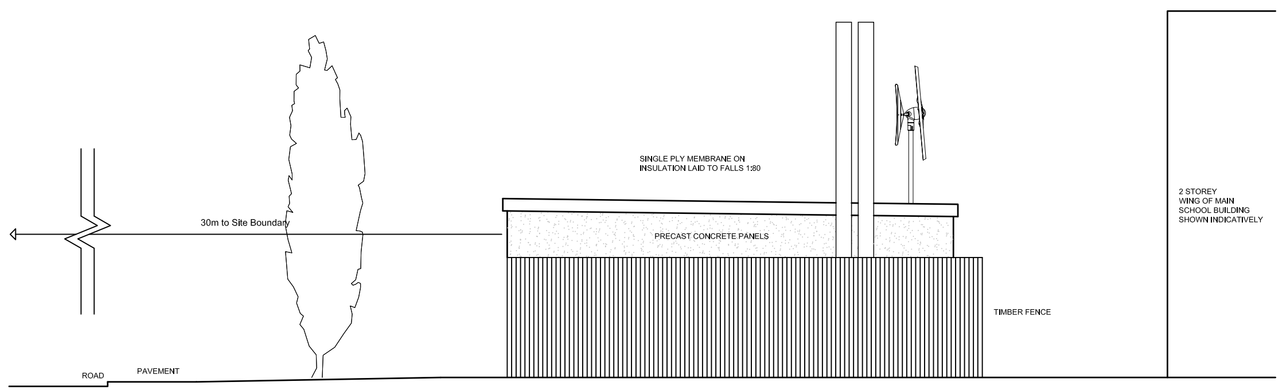

NORTH WEST ELEVATION



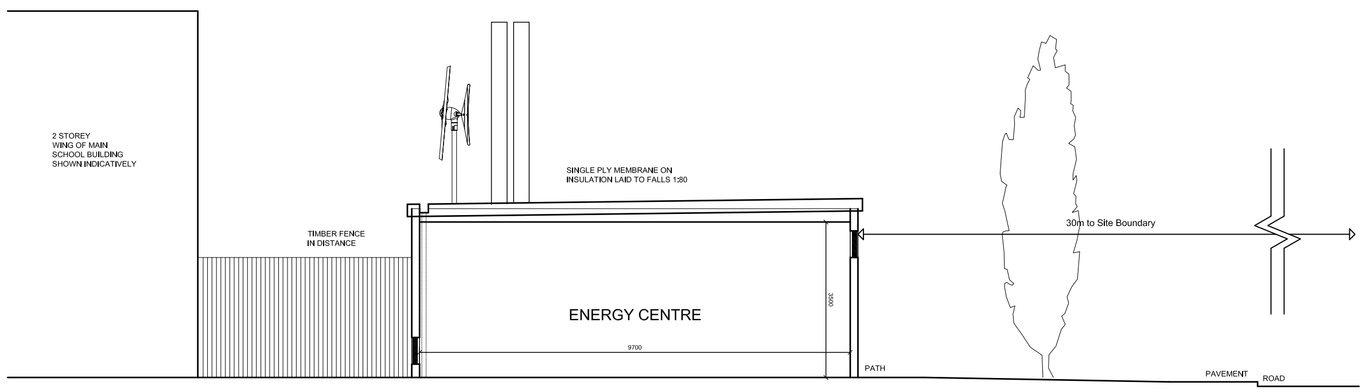

SOUTH EAST ELEVATION




NORTH EAST ELEVATION




SOUTH WEST ELEVATION




SECTION AA

ATKINS

NOTES

1. DO NOT SCALE FROM THIS DRAWING.
2. ALL MEASUREMENTS ARE IN MILLIMETRES UNLESS STATED OTHERWISE.
3. THIS DRAWING IS TO BE READ IN CONJUNCTION WITH THE SPECIFICATION AND ALL RELEVANT ARCHITECTURAL, ELECTRICAL, MECHANICAL AND STRUCTURAL DRAWINGS.

IN ADDITION TO THE HAZARDS/RISKS NORMALLY ASSOCIATED WITH THE TYPES OF WORK DETAILED ON THIS DRAWING, NOTE THE FOLLOWING SIGNIFICANT RESIDUAL RISKS :-

| ITEM | HAZARD | RISK |
|---|---|---|

| REV | DESCRIPTION | BY | DATE | CHK'D | AUTH |
|---|---|---|---|---|---|
| P04 | PLANNING | PW | 18.01.10 | TB | TB |
| P03 | PLANNING | PW | 15.01.10 | TB | TB |
| P02 | PLANNING | PW | 08.01.10 | TB | TB |
| P01 | PLANNING | MB | 21.12.09 | PW | PW |


ATKINS
**Atkins Design and Engineering**
The Hub, 500 park Avenue
Aztec West
Bristol
BS32 4RZ
England


CLIENT: LAING O'ROURKE / Barnsley Partnership For Learning

PROJECT: GREENACRE SCHOOL

TITLE: ENERGY CENTRE PROPOSED PLAN AND ELEVATIONS

| SCALE: | ORIG. SIZE: | DESIGNED: | DRAWN: | CHECKED: | AUTH: |
|---|---|---|---|---|---|
| 1:100 | A1 | MB | MB | PW | PW |
| | OFFICE: | DATE: 21.12.09 | DATE: 21.12.09 | DATE: 21.12.09 | DATE: 21.12.09 |

DRAWING NO: BP4L_GRN_ATK_DR_00_Z11 _LL_027

REV: P04