
THIS DRAWING IS COMPLIANT WITH
2010 & 2013 BUILDING REGULATIONS




FRONT ELEVATION
H497---5



SIDE ELEVATION
H497---5

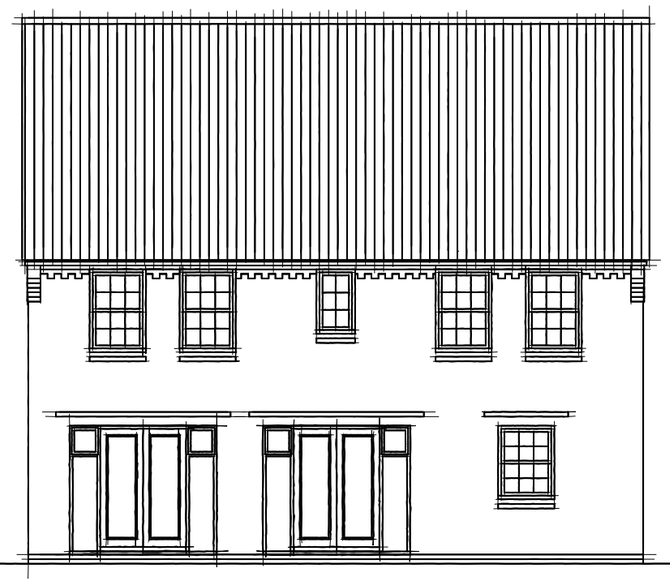

REAR ELEVATION
H497---5

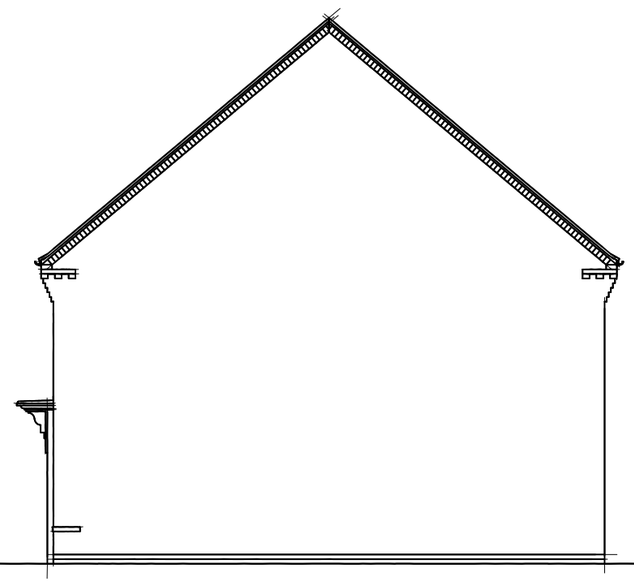

SIDE ELEVATION
H497---5

TOTAL FLOOR AREA - 1703 Sq ft

WARNING TO HOUSE-PURCHASERS.
Buyers are warned that this is a working drawing and the contents of this drawing may be subject to change during the progress of the build process. The layout, form, content and dimensions specified are included for general guidance only. The finishes or features shown may alter in respect of individual properties. Whilst we make every effort to ensure our drawings are up to date there may from time to time be an unavoidable delay in updating these due to changes in regulations and/or re-planning. Purchasers are advised to check with the Sales Adviser whether any alterations have been made to this drawing. The contents of this drawing do not constitute a contract, part of any contract or warranty unless specifically incorporated into the contract. They should not be relied upon for the purposes of entering into a contract to purchase any property.

DAVID WILSON HOMES


Date: Oct 14

Description: Please refer to Data Sheet.

Rev: F


House Type: H497---5
Description: PLANNING LAYOUT 1 OF 2
Site/Marketing Name: CHELWORTH Site Ref:
Scale: 1:100 Date: APRIL 08. Drawn: GDT Checked: GDT Spec: A1

THIS DRAWING IS COMPLIANT WITH
2010 BUILDING REGULATIONS

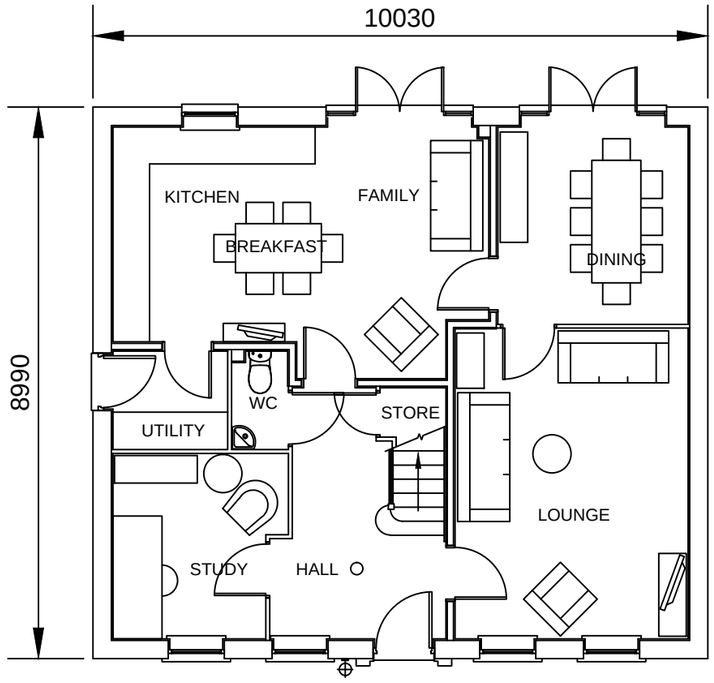

GROUND FLOOR PLAN

H497--5

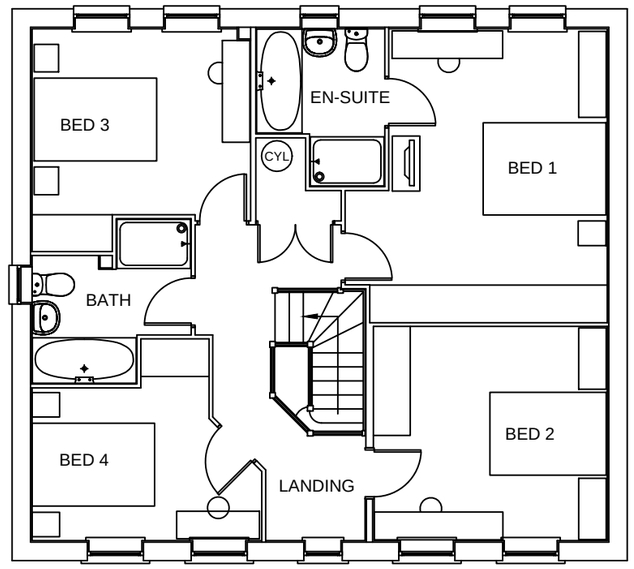

FIRST FLOOR PLAN

H497--5

TOTAL FLOOR AREA - 1703 Sq ft

DAVID WILSON HOMES

Date: Mar 15

Description: Please refer to Data Sheet.

Rev: J

House Type: H497---5

Description: PLANNING LAYOUT - 2 OF 2

Site/Marketing Name: CHELWORTH Site Ref:

Scale: 1:100 Date: APRIL 08. Drawn: GDT Checked: GDT Spec: A1

WARNING TO HOUSE-PURCHASERS.
Buyers are warned that this is a working drawing and the contents of this drawing may be subject to change during the progress of the build process. The layout, form, content and dimensions specified are included for general guidance only. The finishes or features shown may alter in respect of individual properties. Whilst we make every effort to ensure our drawings are up to date there may from time to time be an unavoidable delay in updating these due to changes in regulations and/or re-planning. Purchasers are advised to check with the Sales Adviser whether any alterations have been made to this drawing. The contents of this drawing do not constitute a contract, part of any contract or warranty unless specifically incorporated into the contract. They should not be relied upon for the purposes of entering into a contract to purchase any property.