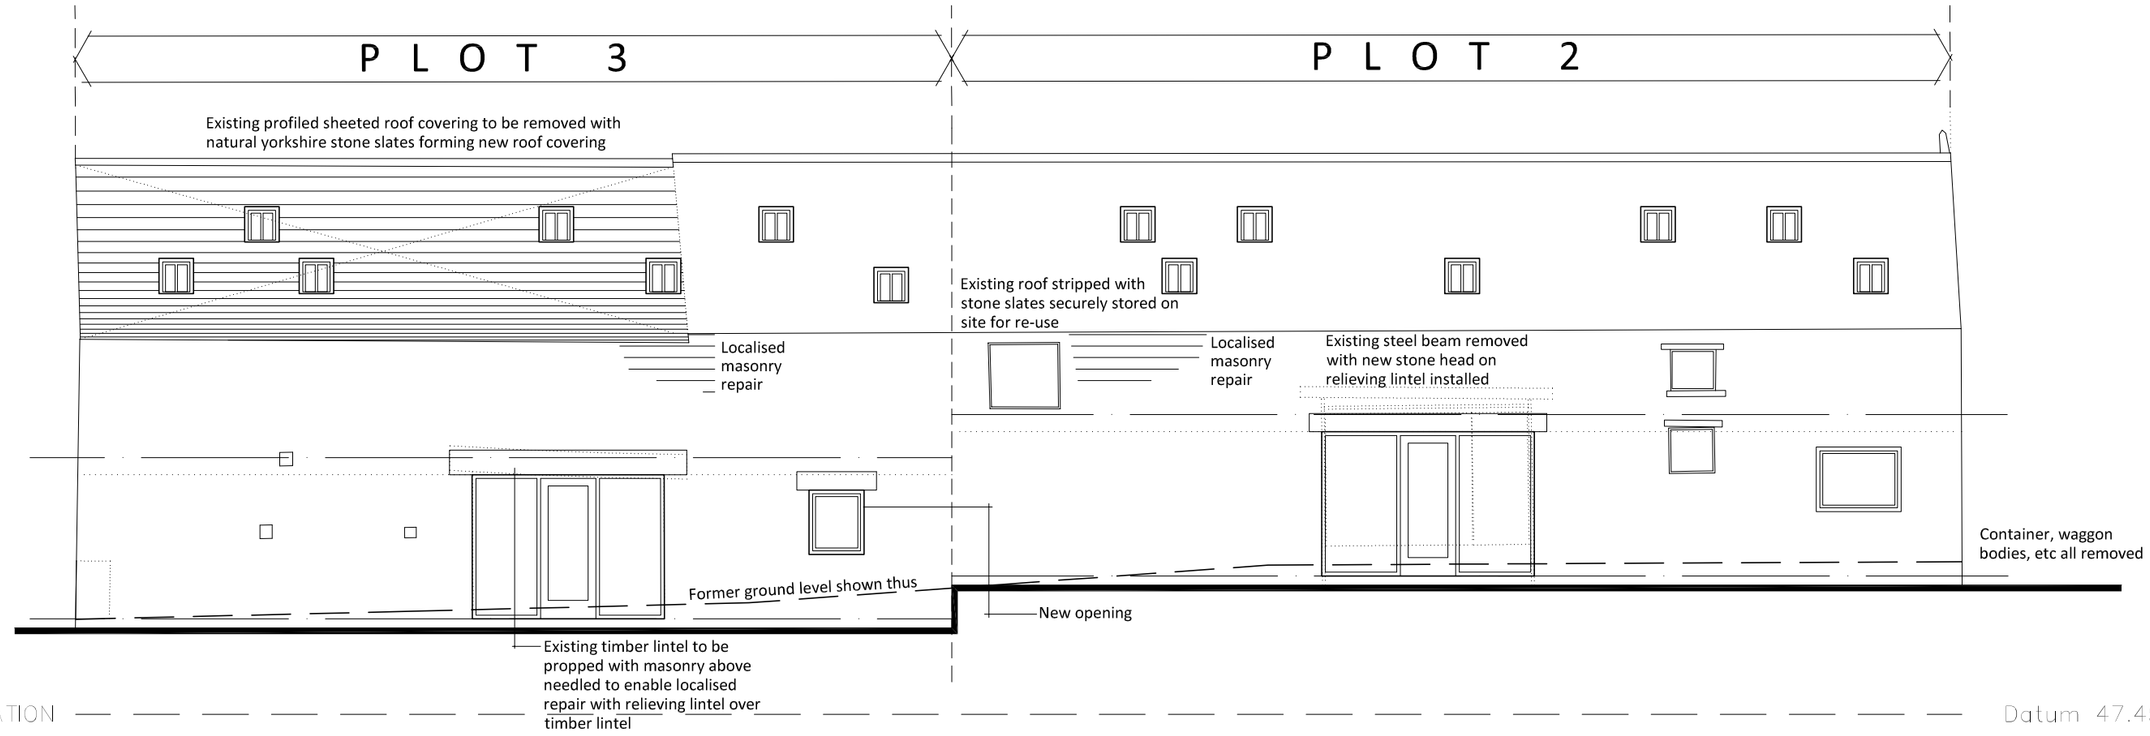
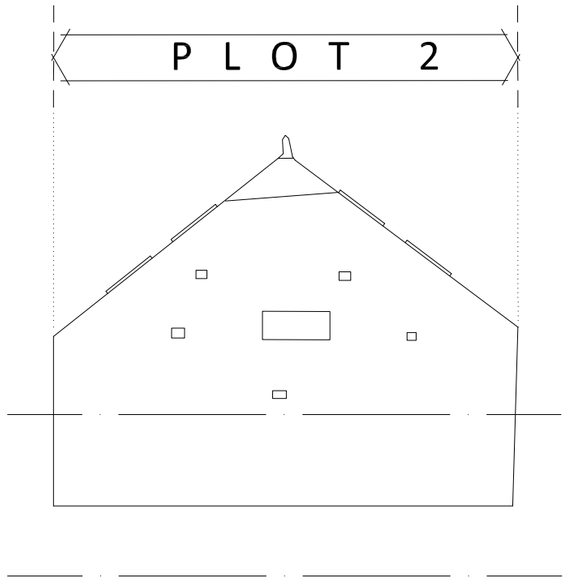
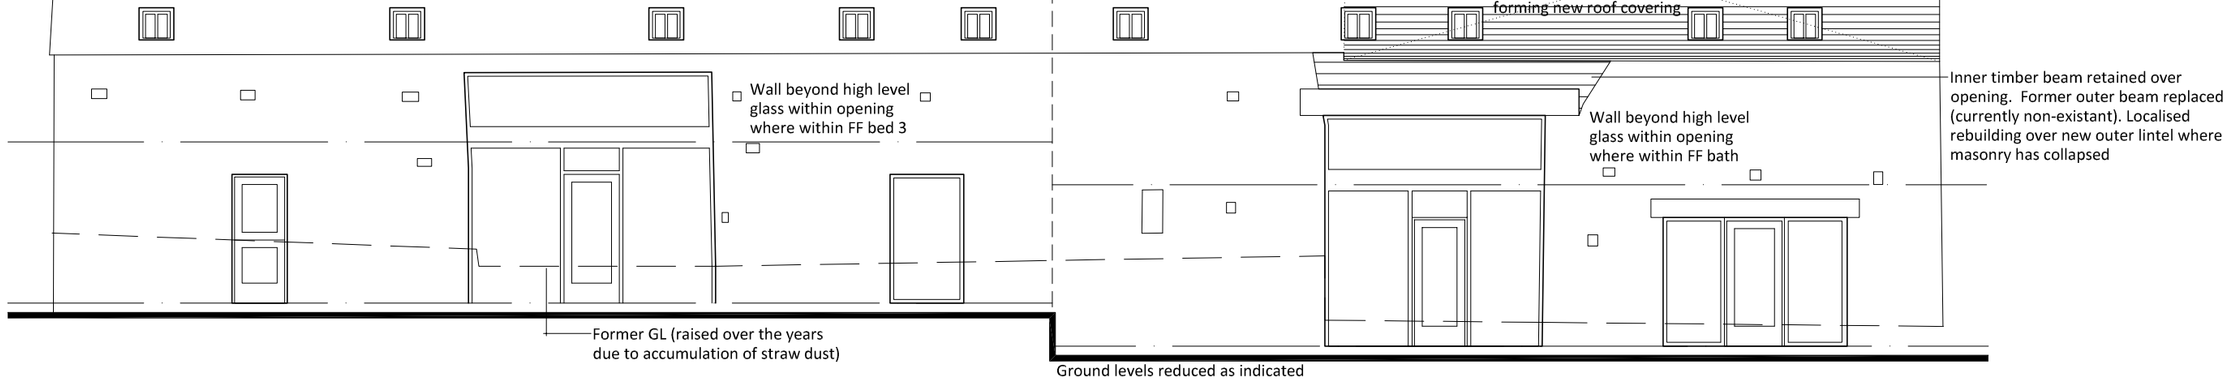


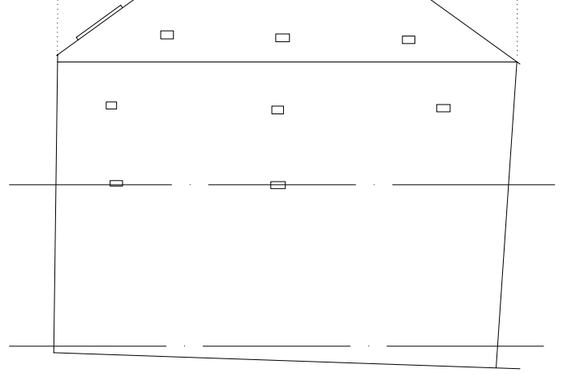

EAST ELEVATION — Datum 47.45 A.D.




NORTH ELEVATION — Datum 47.45 A.D.




WEST ELEVATION — Datum 47.45 A.D.




SOUTH ELEVATION — Datum 47.45 A.D.

PAUL MATTHEWS ARCHITECTURAL Ltd

ARCHITECTURE | PLANNING | DESIGN

Malkin Farm
Brow Lane
Holmfirth
HD9 2RJ
07946872499
paul@paulmatthewsarchitectural.co.uk
www.paulmatthewsarchitectural.co.uk

Company Registration Number: 09898149 – Company Registered in England and Wales

Project
Reinstatement of dwelling and Conversion of agricultural buildings to forming 2 dwellings

Location
Knabbs Hall Farm Silkstone Common Nr Barnsley S75 4RD.

Client
Knabbs Hall Farm

Drawing Title/Issue
Proposed Elevations Plots 2 & 3

| scale | date | sheet size | dwg. no. |
|---|---|---|---|
| 1:100 | 11/17 | A2 | 16/372/11a |

Rev A June 19 - Title description (new build omitted)

1:100

