



SIDE ELEVATION
AS EXISTING

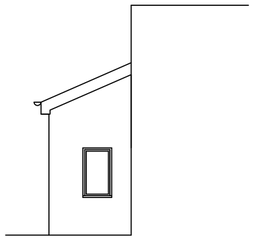


FRONT ELEVATION
AS EXISTING




SIDE ELEVATION
AS EXISTING

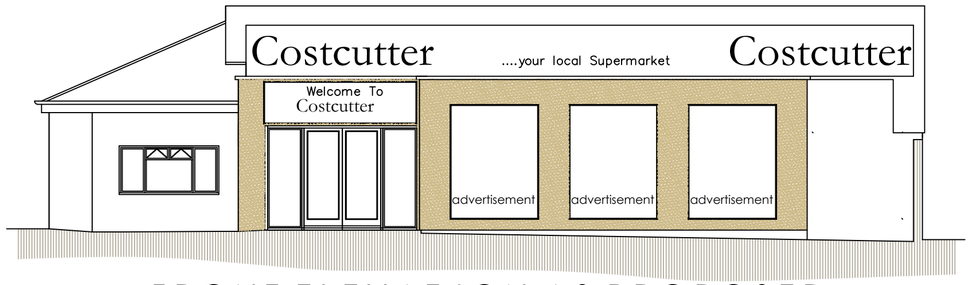


FRONT ELEVATION AS PROPOSED

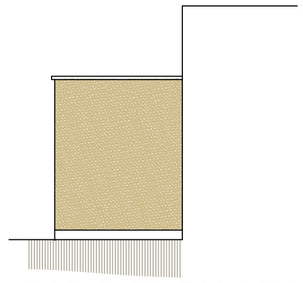


SIDE ELEVATION
AS PROPOSED

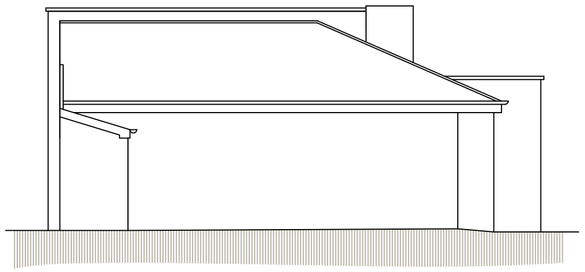

SIDE ELEVATION
AS PROPOSED

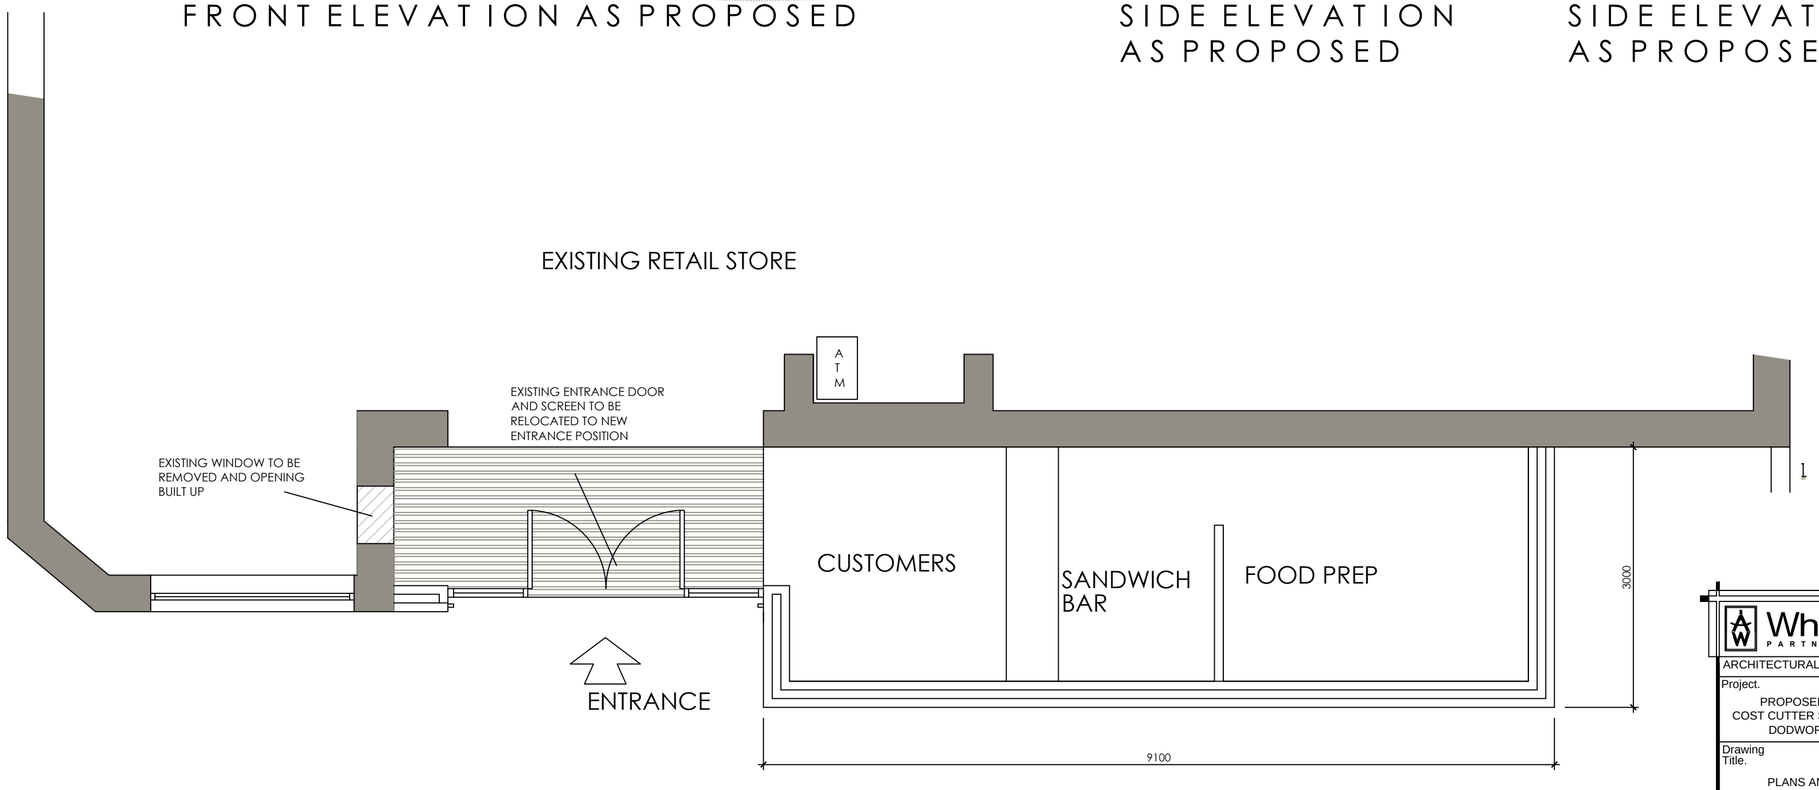

PLAN AS PROPOSED

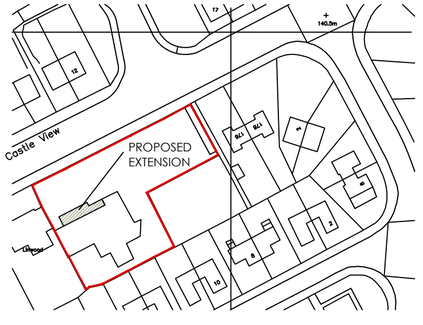

White Agus PARTNERSHIP
8 MORSTON BUSINESS PARK,
WHALEY ROAD, BARUGH GREEN,
BARNSLEY.
S75 1HQ
Phone: 01226 208482
Fax: 01226 283030
Email: info@whiteaguspartnership.co.uk
Web: www.whiteaguspartnership.co.uk
ARCHITECTURAL SERVICES AND SURVEYORS

Project. PROPOSED EXTENSION TO COST CUTTER SUPERMARKET, CASTLE VIEW, DODWORTH, BARNSLEY	Client. FORD NEWS LTD
Drawing Title. PLANS AND ELEVATIONS AS PROPOSED	Date. SEPT 2017 Scale. 1:50 & 1:100 @ A2 Ref. 17–085 Dwg. No. 1 Rev.

Date	Suffix	Description	Date	Suffix	Description