
Proposed Floor Plan
Scale 1:50
do not scale
Ground Floor

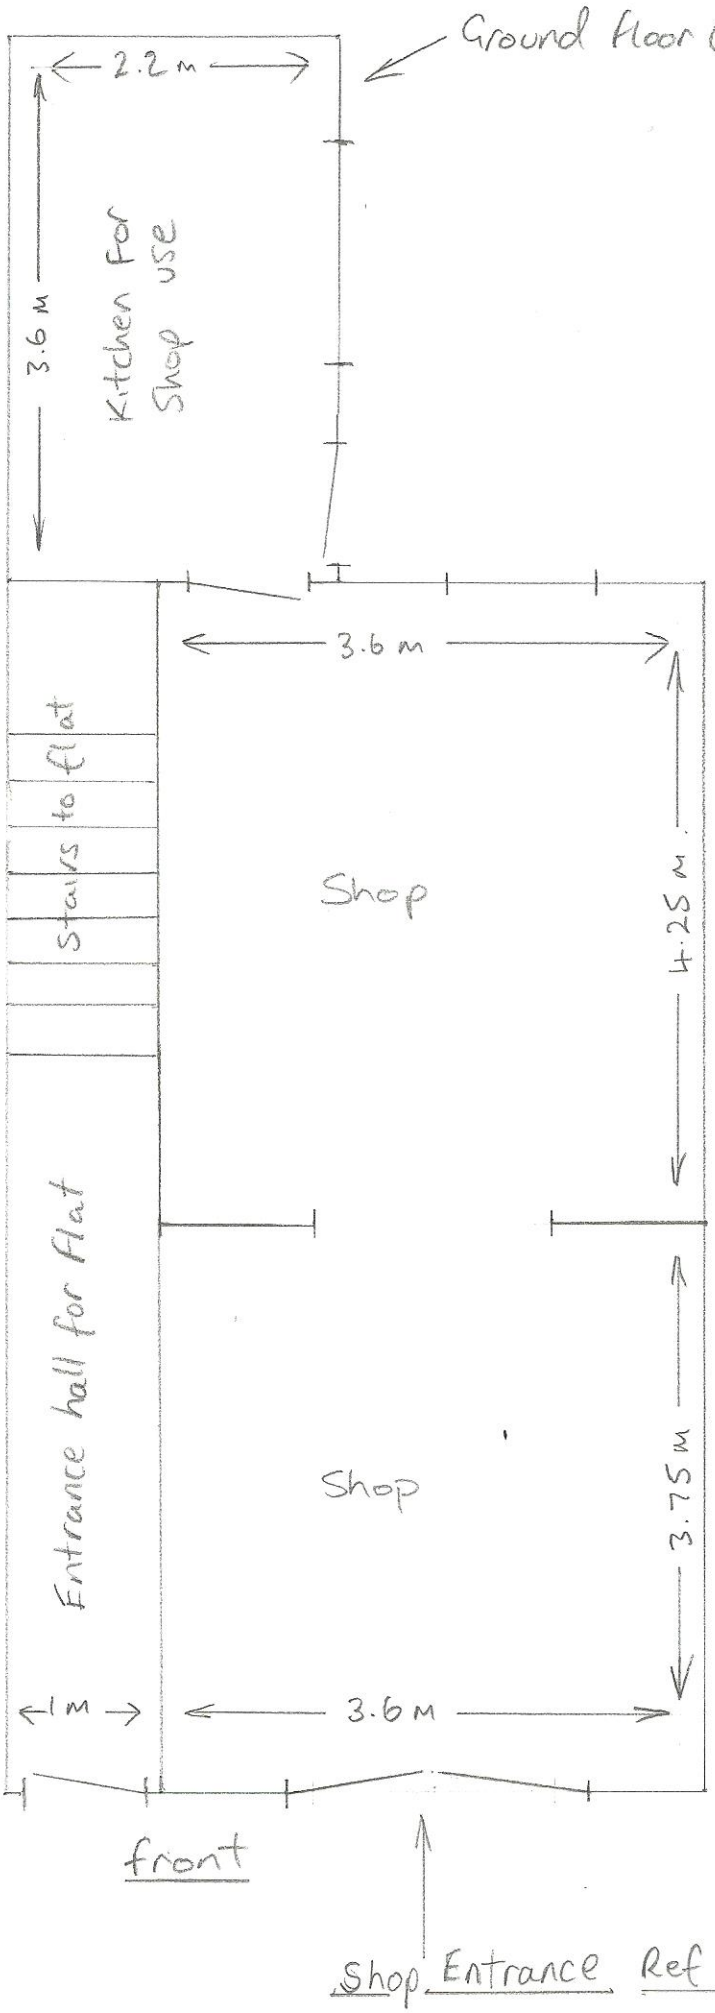

Foul Sewage
Existing System

Ref 03

(Note not sure where toilet will be in shop yet)