


Drawing No.	Rev No.
MCG005 -003	

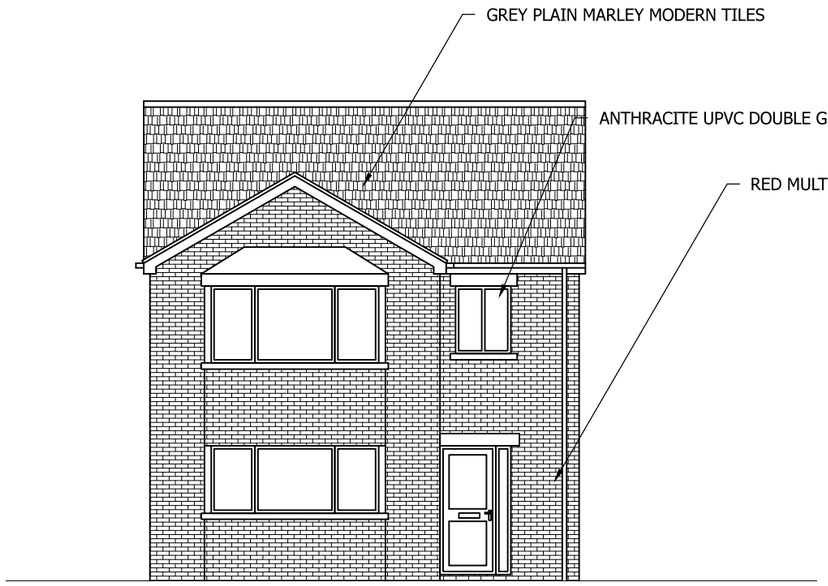


PROPOSED FRONT ELEVATION
SCALE 1:100 AT A3

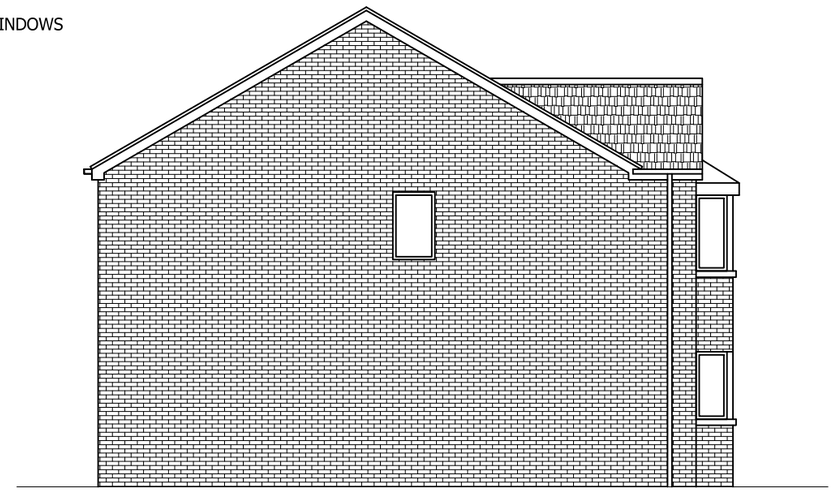

PROPOSED END ELEVATION
SCALE 1:100 AT A3

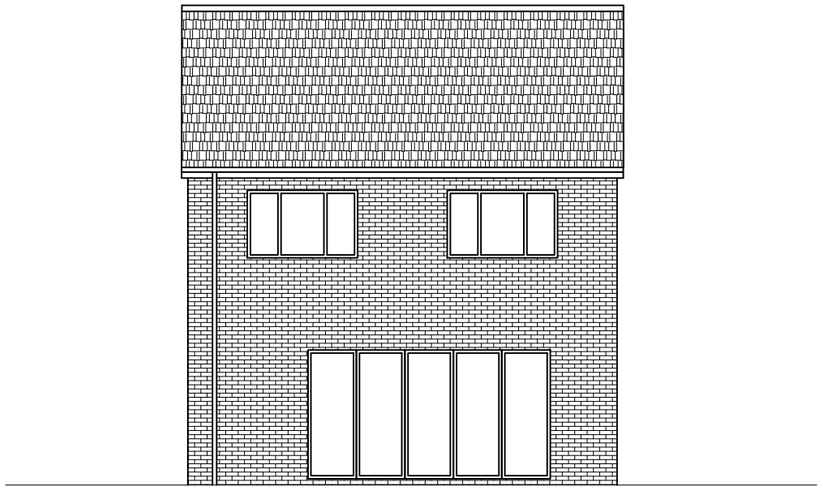

PROPOSED REAR ELEVATION
SCALE 1:100 AT A3

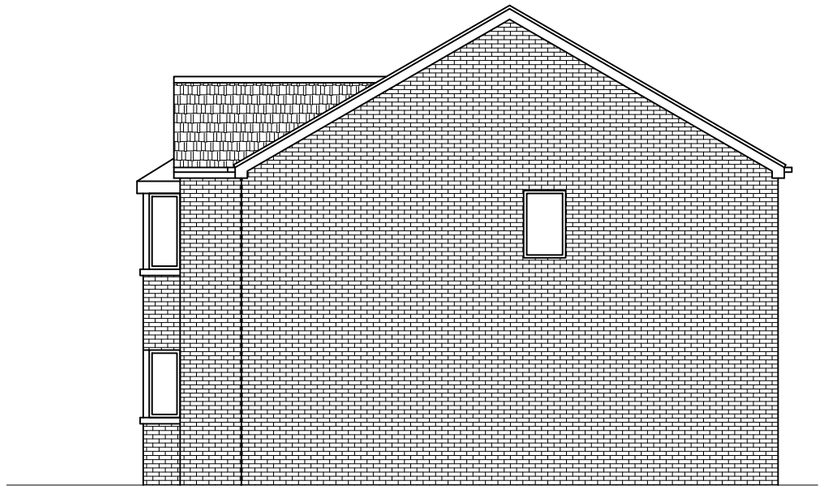

PROPOSED END ELEVATION
SCALE 1:100 AT A3

DO NOT SCALE: Contractor to check all dimensions and report any omissions or errors

NOTES

Rev	Description	By	Chk	App	Date

JRB DESIGNS Ltd
1 Saville Road
Cudworth
Barnsley
S72 8LT
Tel: 01226 383542
Fax: 01226 380078
Mob: 07970 541192
Email: john@jrbdesigns.co.uk

This drawing is copyright. © jrbdesigns Ltd.

Client
MR. C GOLDIE

Drawing Title
PROPOSED ELEVATIONS

Address
7 CLAYCLIFFE AVENUE
REDBROOK
BARNSLEY
S75 1HJ

Project Title:
PROPOSED NEW DETACHED DWELLING

Purpose of Issue:
PLANNING

Drawing Status
FIRST ISSUE

Scale at A3	Drawn By	Date	
AS SHOWN	JRB	24/12/2021	
Checked By	Date	Approved By	Date
	24/12/2021		24/12/2021
Project No.	Drawing No.		Revision
MCG005	003		

APPROVAL [X] INFORMATION [ ] TENDER [ ] CONTRACT [ ] CONSTRUCTION [ ]