

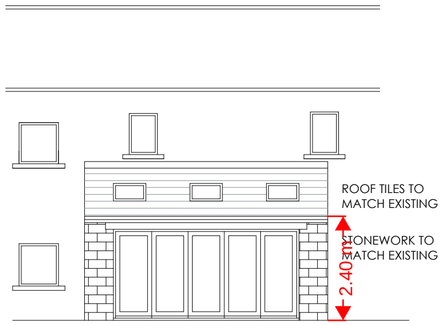



REAR ELEVATION AS PROPOSED

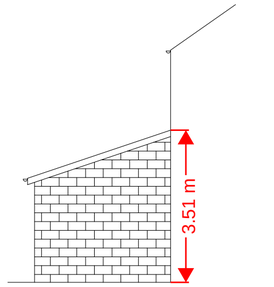


SIDE ELEVATION AS PROPOSED

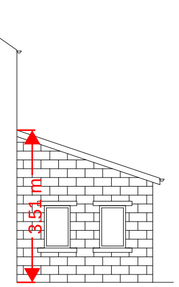


SIDE ELEVATION AS PROPOSED

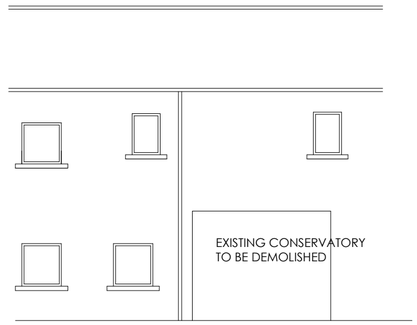

REAR ELEVATION AS EXISTING

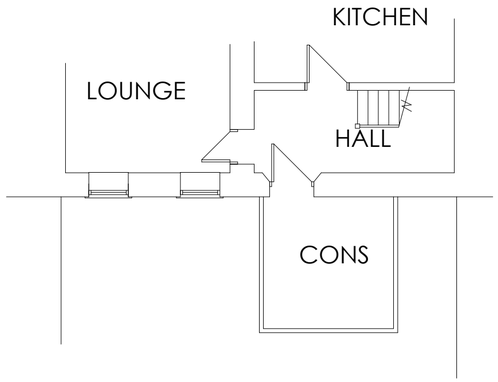

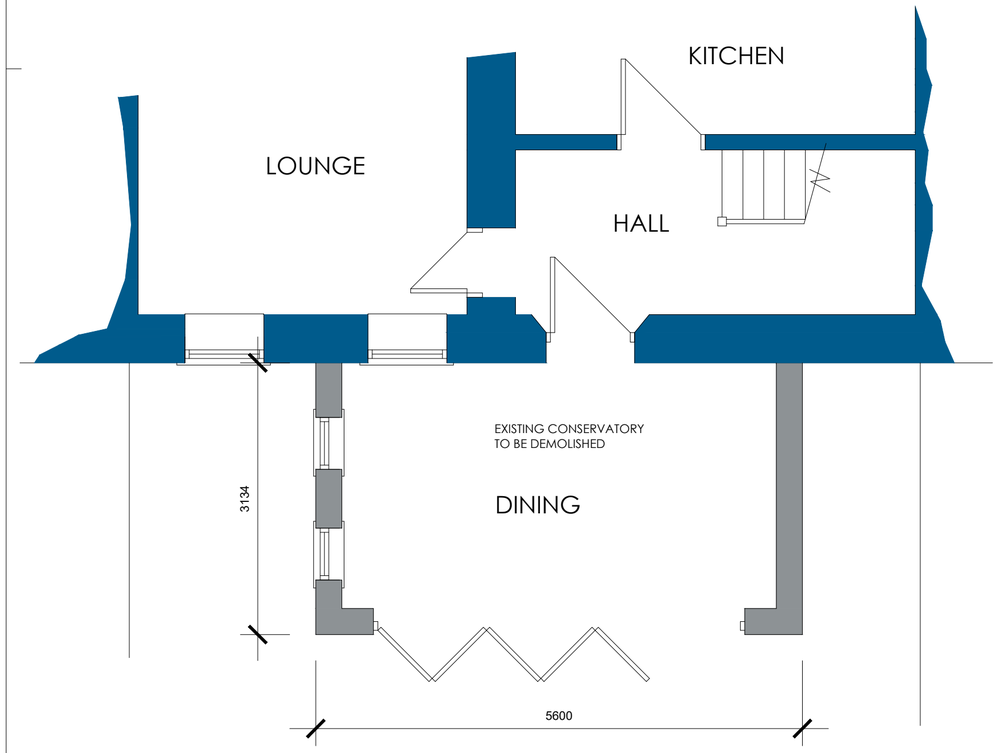


GROUND FLOOR PLAN AS PROPOSED



SITE PLAN
SCALE 1:500



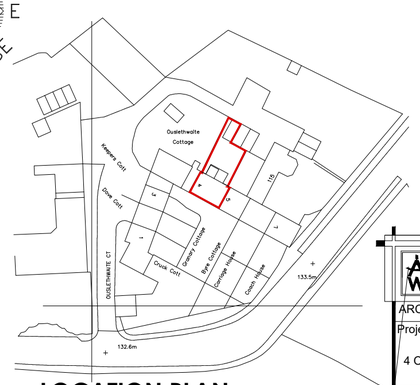

LOCATION PLAN
SCALE 1:1250

White Agus PARTNERSHIP
OFFICE ONE
34 VICTORIA ROAD
BARNSLEY.
S70 2BU
Phone: 01226 208482
Email: info@whiteaguspartnership.co.uk
Web: www.whiteaguspartnership.co.uk

ARCHITECTURAL SERVICES

Project. PROPOSED REAR EXTENSION 4 OUSELTHWAITE COURT, GENN LANE BARNSLEY	Client. MR R. BARRON
Drawing Title. PLANS AND ELEVATIONS	Date. AUG 2020 / Scale. 1:50 & 1:100 @ A2 Ref. 20-093 / Dwg. No. 01 / Rev.

Date	Suffix	Description	Date	Suffix	Description