



front elevation | side elevation | rear elevation | side elevation

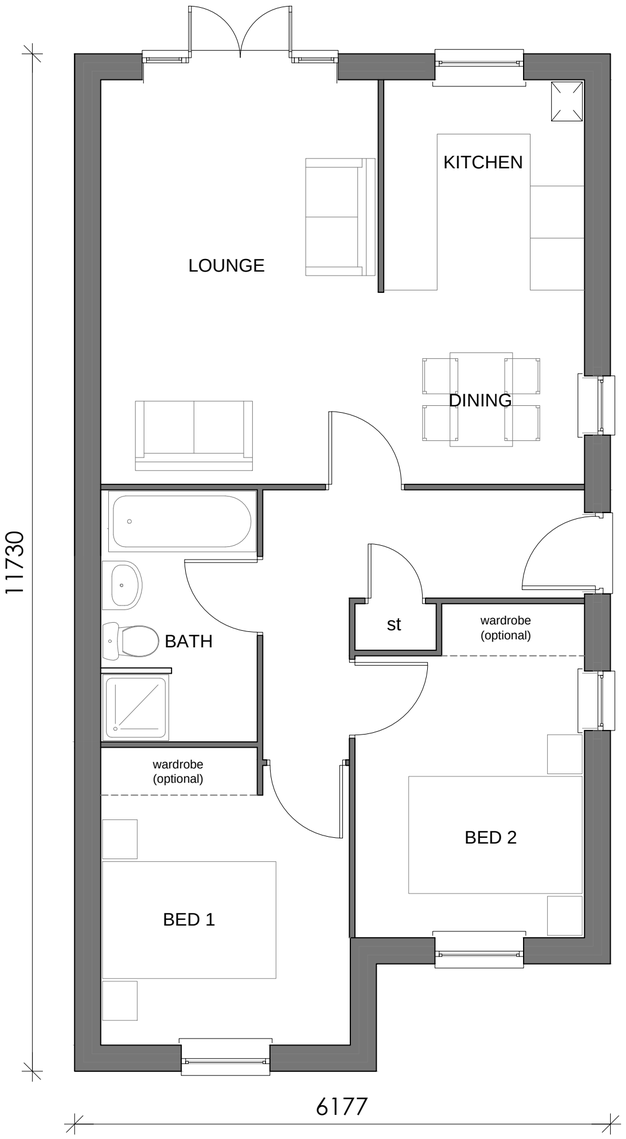

floor plan 1:50

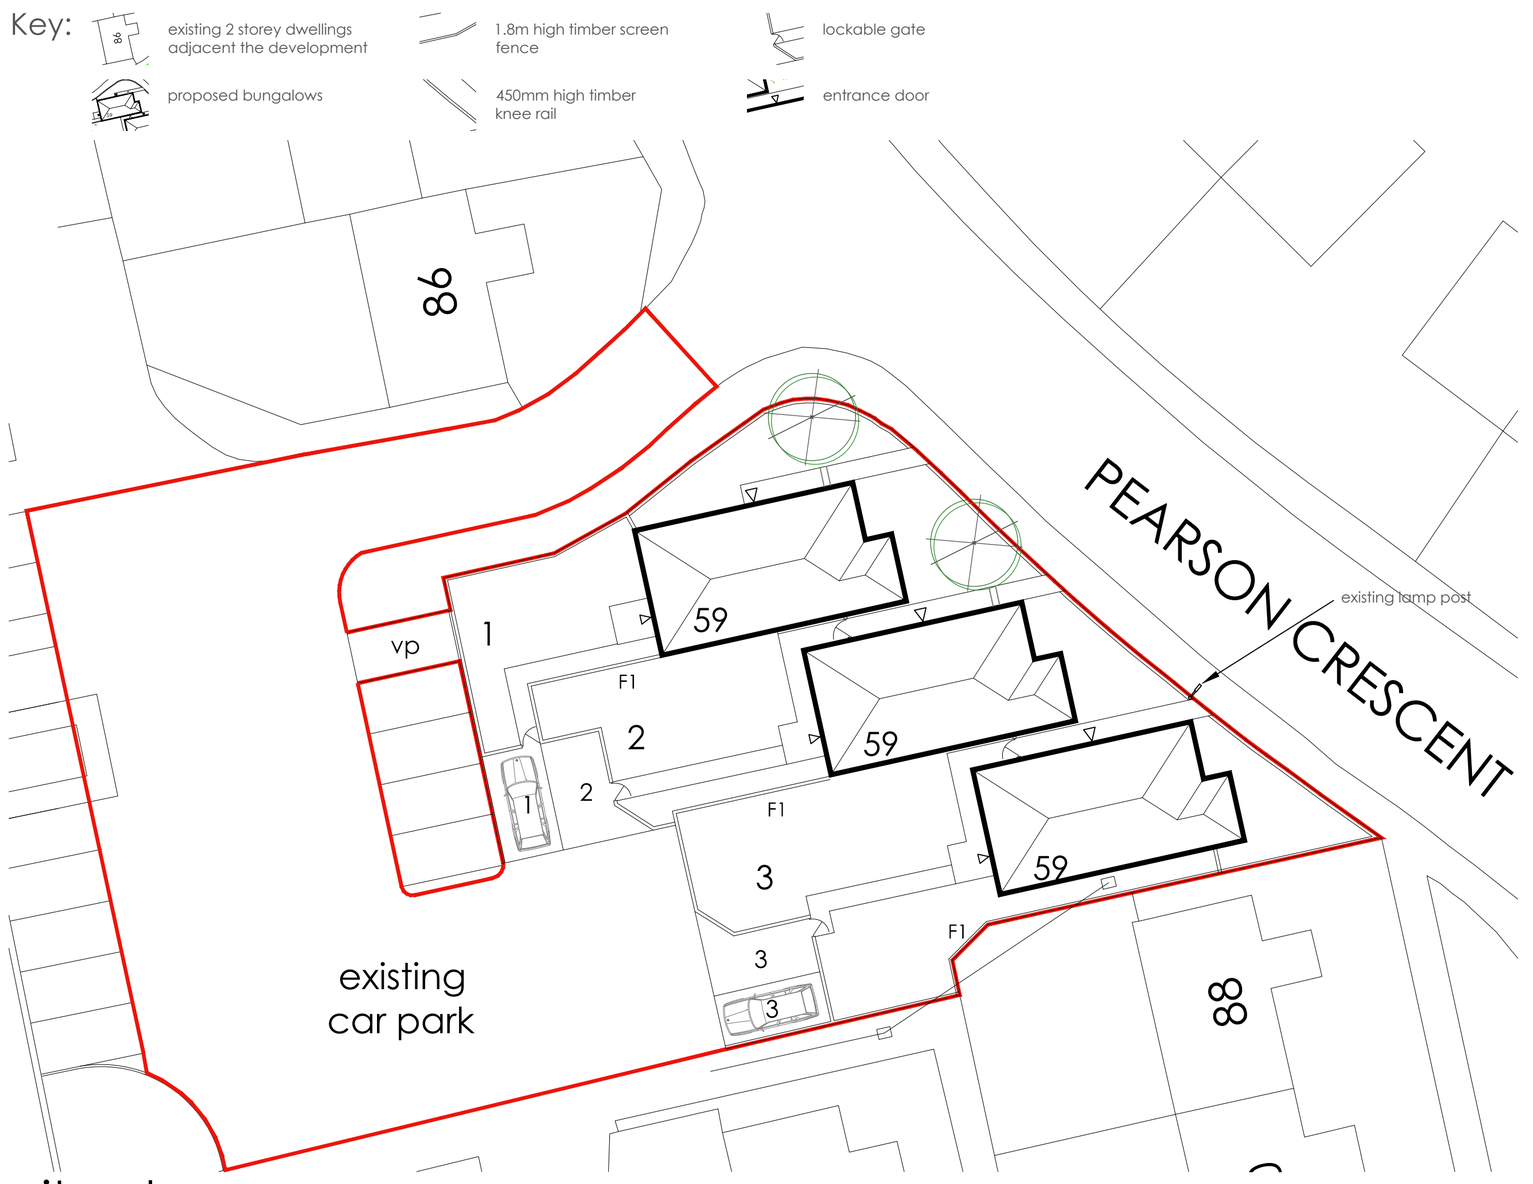

site plan 1:200

Proposed development of 2 bedroom bungalows off Pearson Crescent, Wombwell

scale 1:50 / 1:100 / 1:200@a2 dwg.no. A-01